




DRAFT

PROPOSED SITE PLAN 1:250

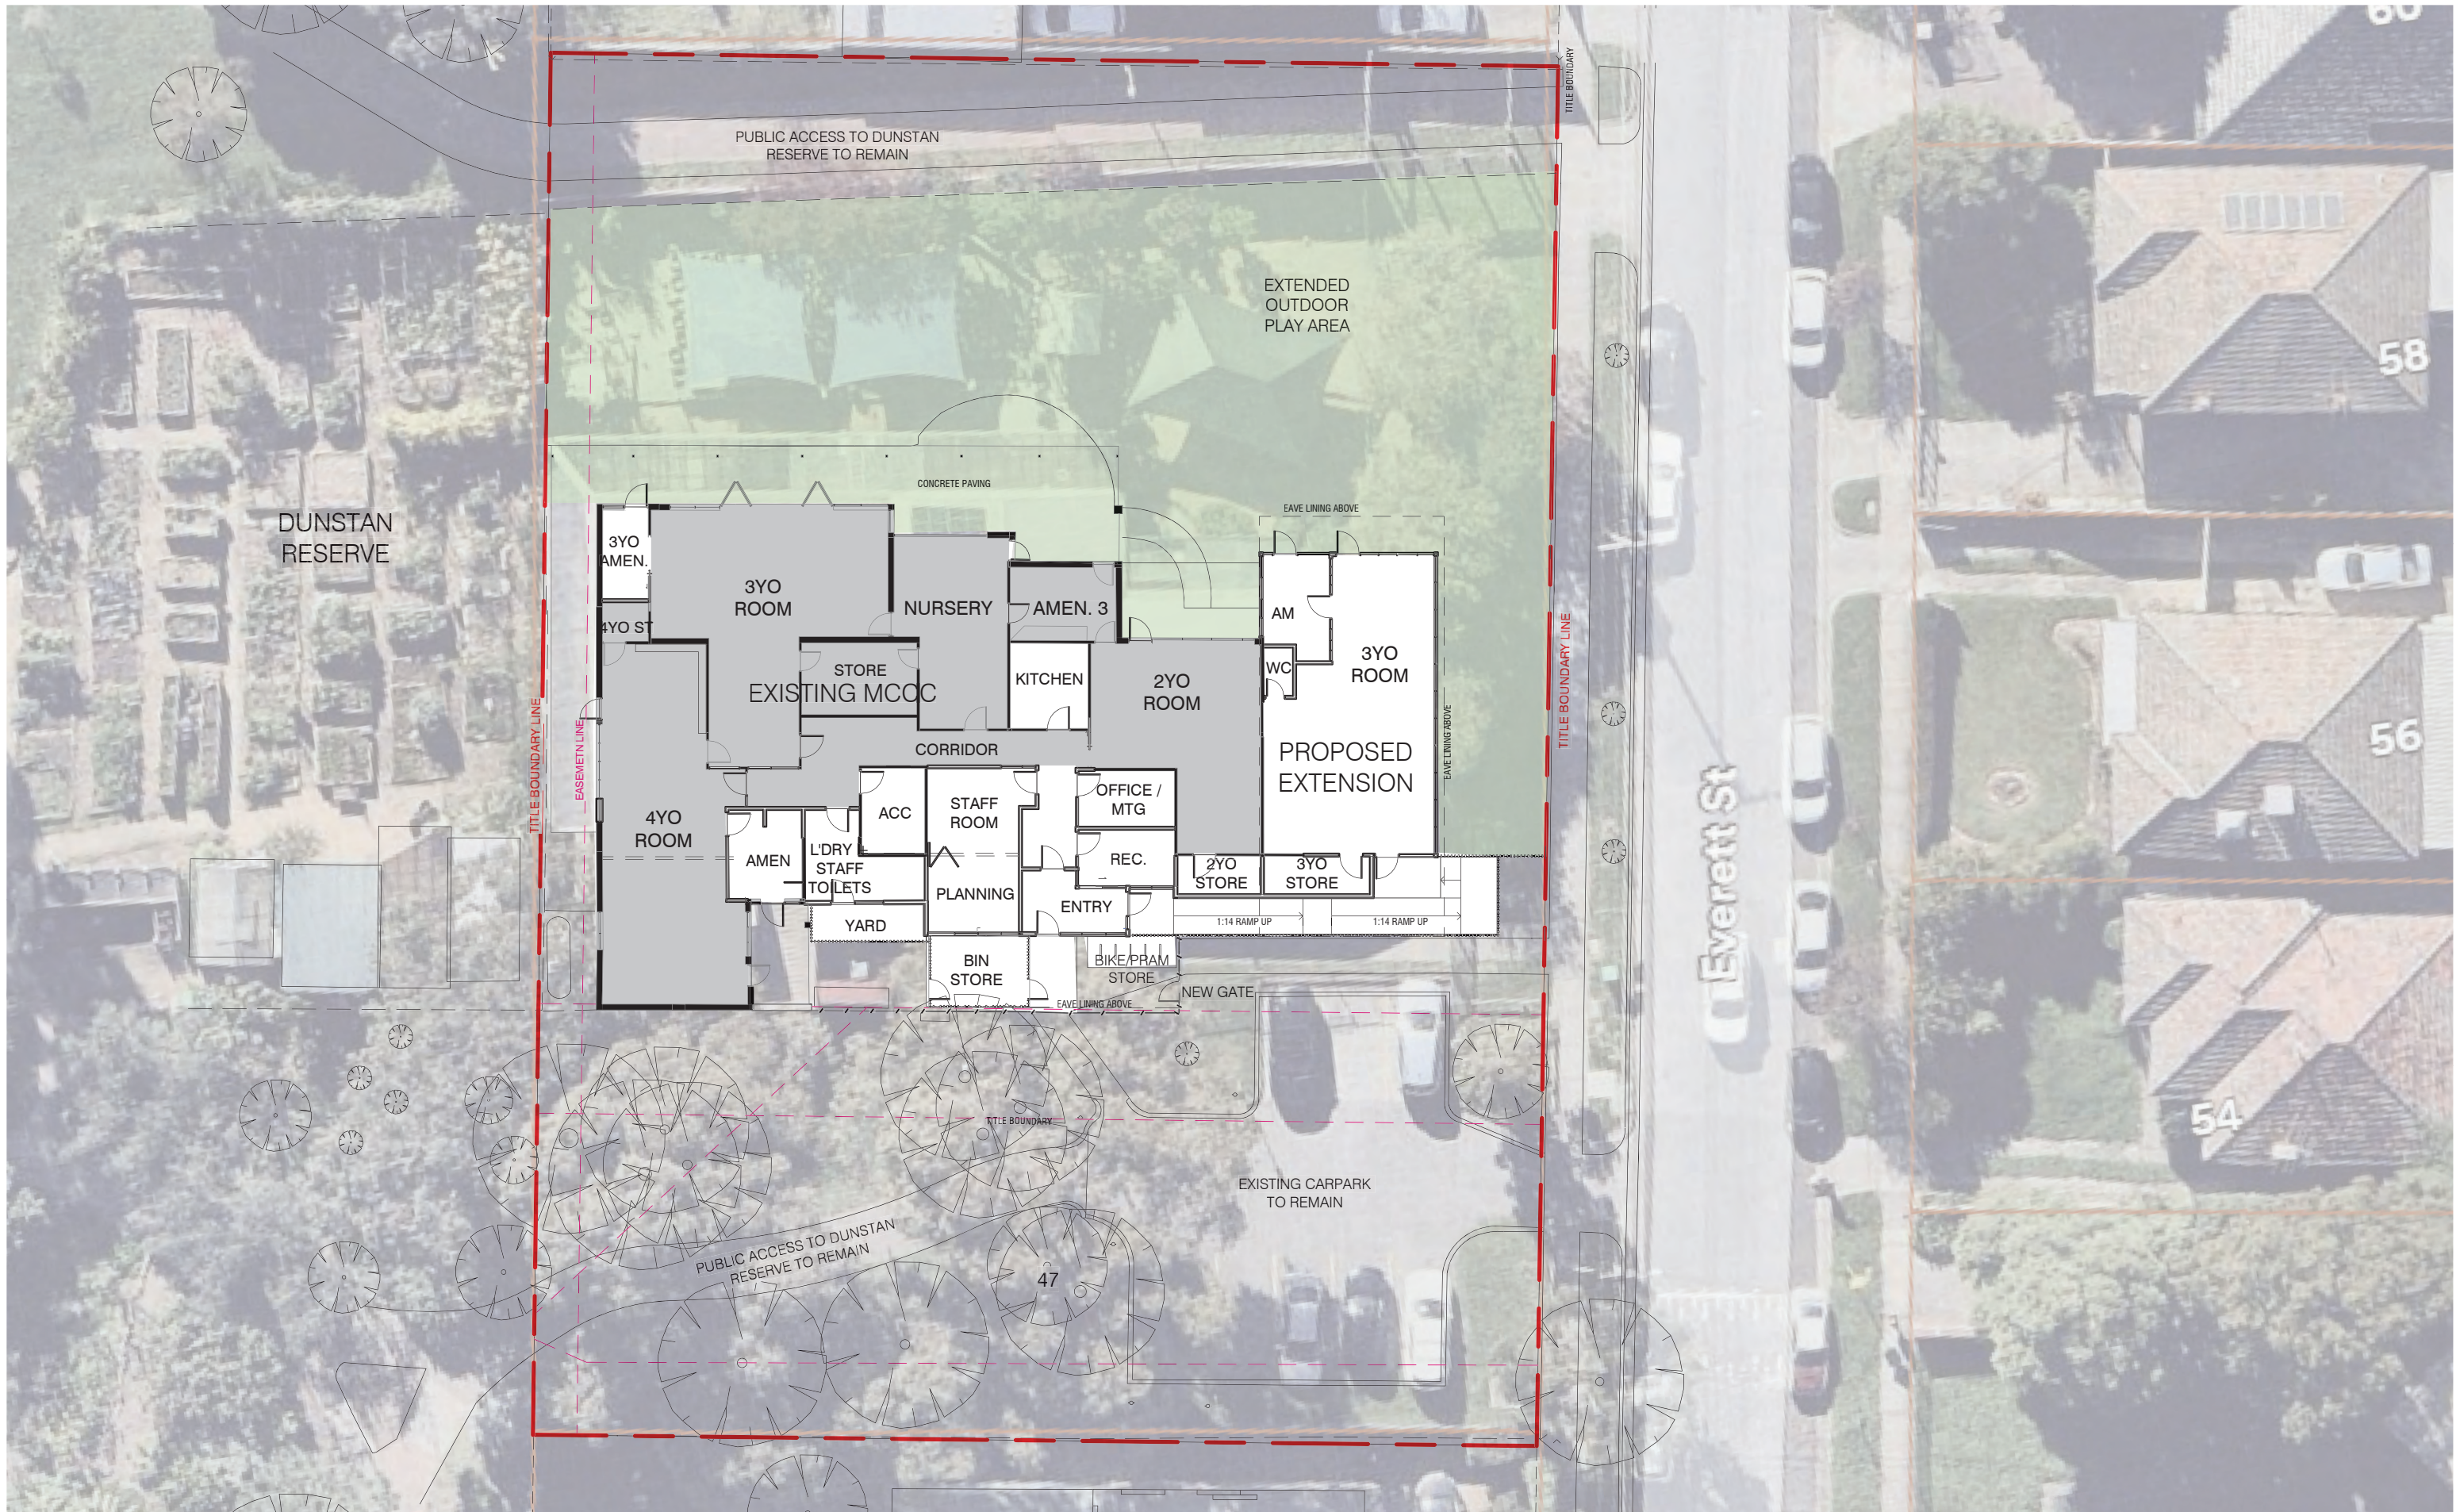

CENTRUM ARCHITECTS

376 Punt Road South Yarra Vic 3141
03 9821 4644 info@Centrum.com.au
www.CentrumArchitects.com.au



SCALE
1:250@A3

Dunstan Reserve Childcare
49-55 Everett St Brunswick West
DATE
28 Oct 2024

JOB No.
201024

SD REV
02 A