

# FINAL CONCEPT PLAN

Council is upgrading the playspace and park infrastructure at Oulton Street Park, Fawkner. We have listened to your feedback to develop this final concept plan. We will now proceed to detailed design and procurement.


You can review this plan on:

<https://conversations.merri-bek.vic.gov.au/oulton-street-park-fawkner>

## Proposed upgrades:

- New gathering space on gravel paving with platform seat, picnic setting and accessible drinking fountain. Waste bin relocated near park entry/exit. Shelter over picnic setting (provisional, subject to budget)
- Upgraded playspace aimed at junior to early teenage year olds (includes dynamic climbing unit, double swing with toddler seat and supported seat, in-ground trampoline with accessible matting from path, animal themed rockers). Rock and composite edging to retain the softfall mulch. The existing shade sail will be retained over part of the playspace
- Nature-based play area with large logs for natural cubby by playspace and garden bed
- Additional native trees and shrubs to provide shade and colour with widened and curved garden beds
- Gentle sloped grass mound for nature-based play and to provide interest
- Additional seating in reserve, existing to be retained.

We will also be removing the ageing existing fencing to replace it with large rocks as barrier treatment with pedestrian openings. A new maintenance gate will also be provided.

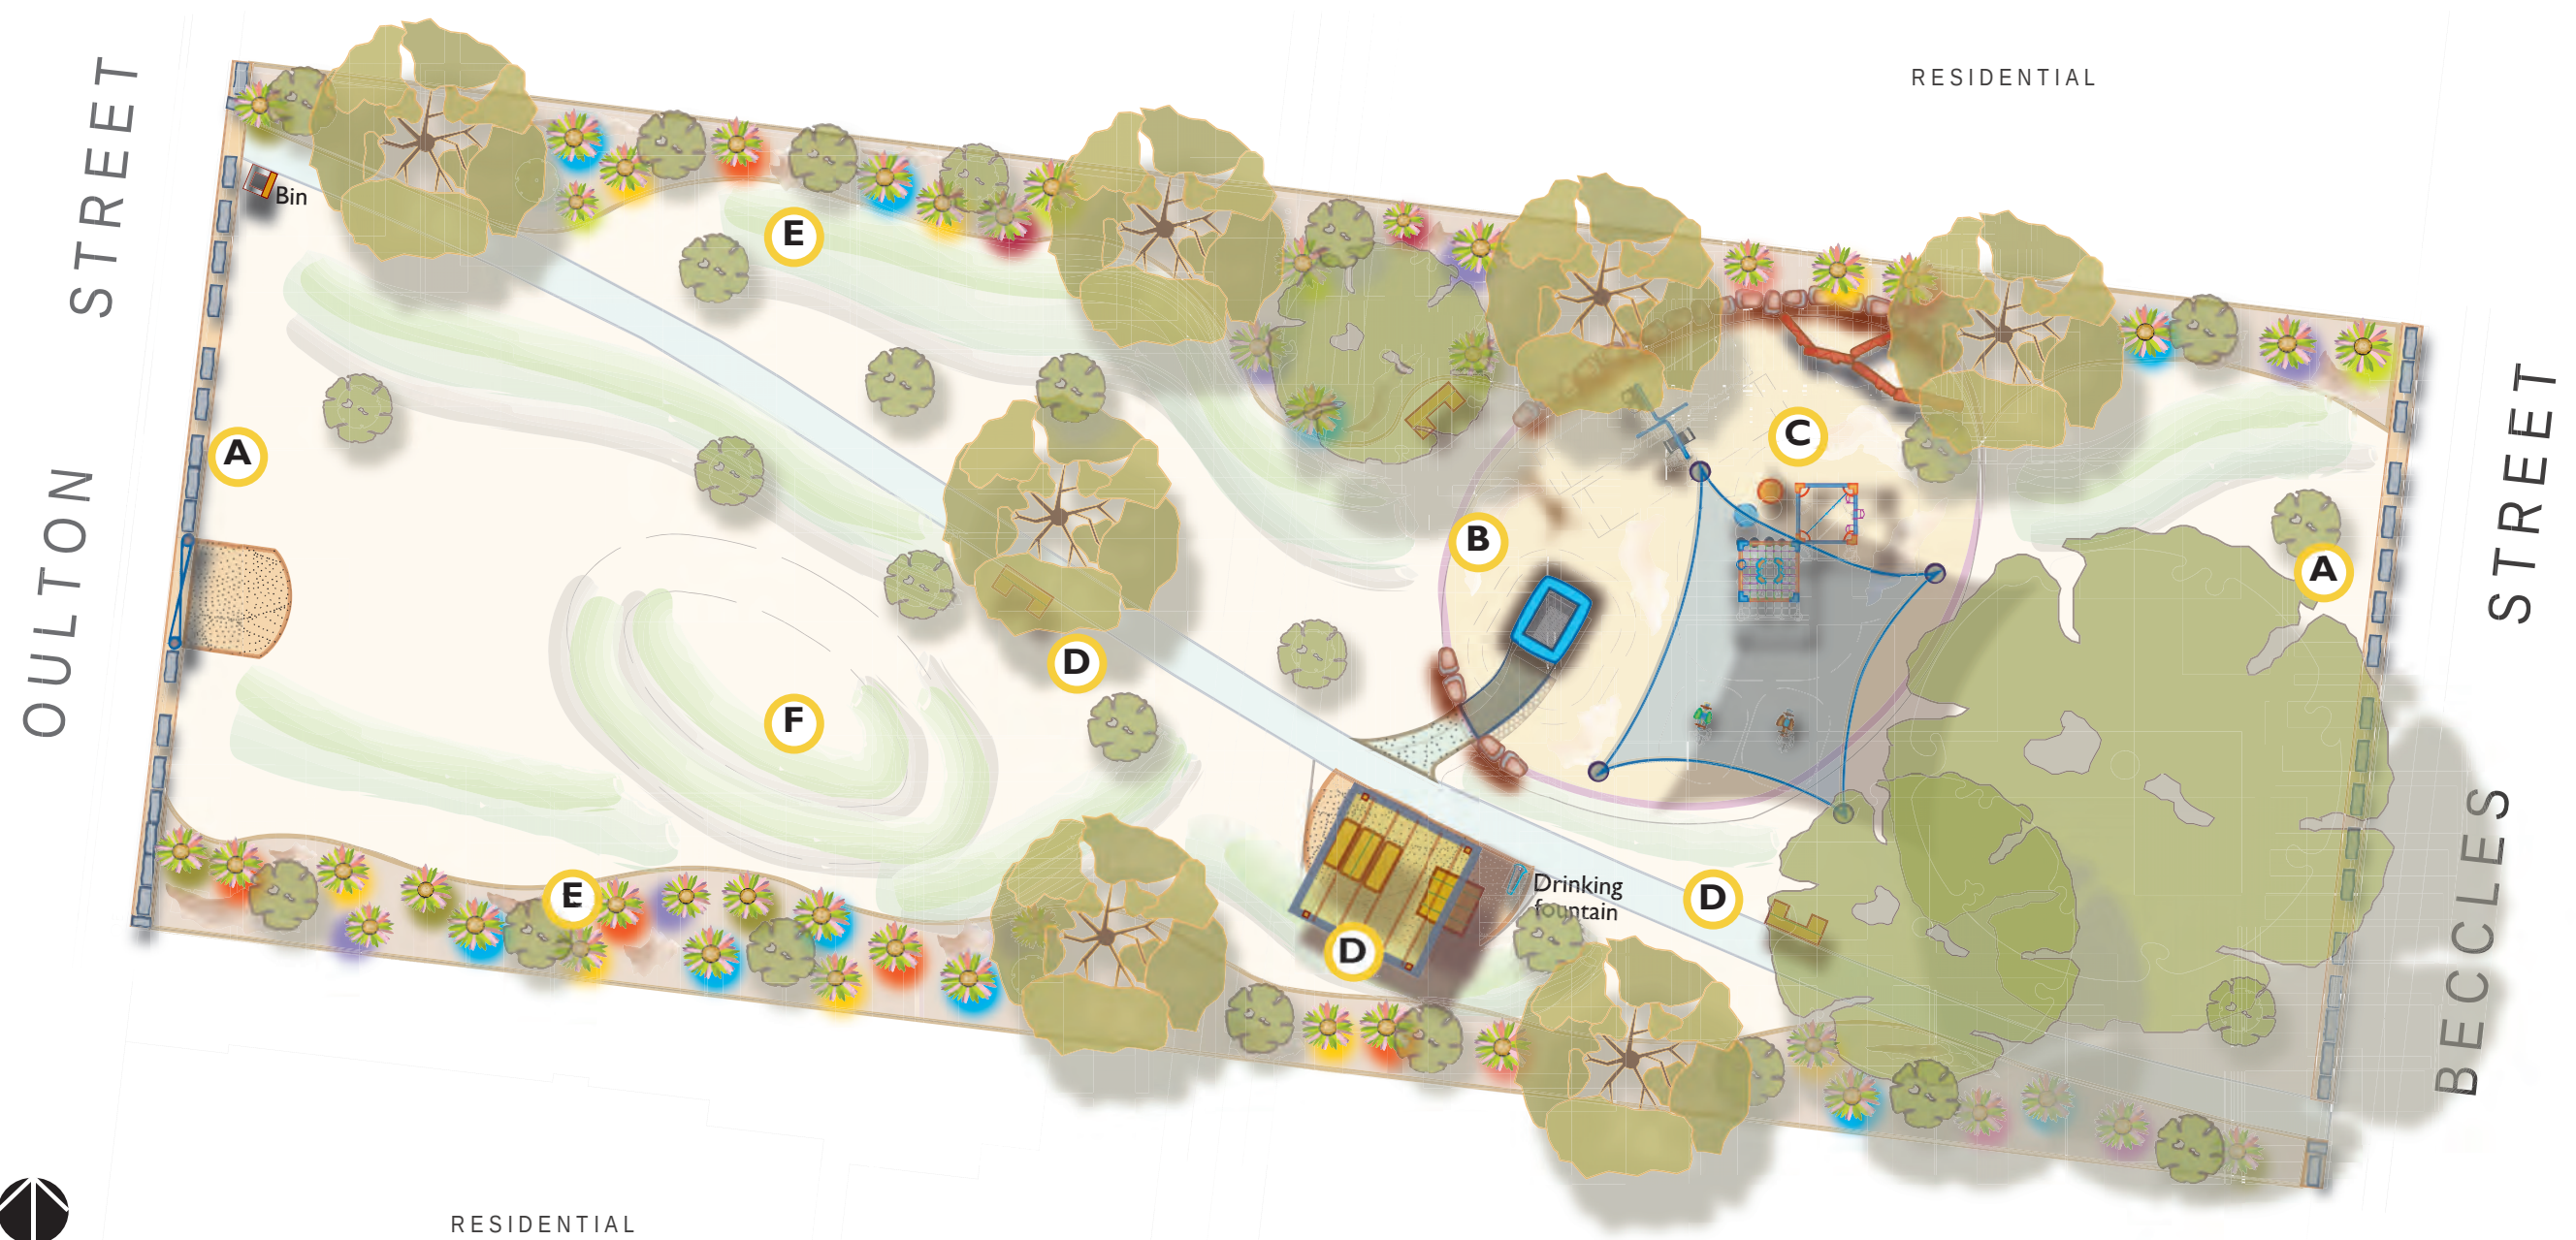

Example images




Rock barrier treatment in place of ageing fencing, with pedestrian openings. Replacement maintenance gate



Upgraded playspace aimed at junior to young teenagers



Gathering space area with platform seat, picnic setting and accessible drinking fountain. Additional backed seats provided in the reserve. Shelter - provisional item.

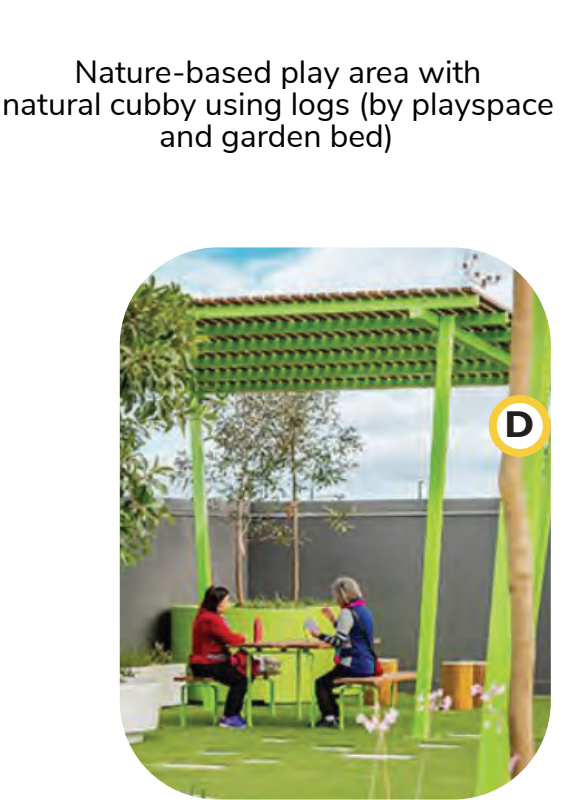

Gentle sloped grass mound for interest and nature-based play



Additional native flowering trees and shrubs in widened curved garden beds, to provide shade and interest

