

Public Open Space Landscape Concept

Legend

- 

Limit of Works
 - 

+56.00 **Indicative proposed spot levels**
 - 

Recreational Lawn
Informal turf kick-about area
 - 

Paving Type 1
Concrete pedestrian pathway - min. 1.5m wide
 - 

Paving Type 2
Concrete cyclist pathway - min. 2.5m wide
 - 

Paving Type 3
Threshold treatment to bike / pedestrian intersection
 - 

Paving Type 4
Vehicle grade pavement to allow for maintenance access
 - 

Paving Type 5
Existing concrete pedestrian pathway to be retained
 - 

Garden Bed
Refer plant palette
 - 

Deciduous Tree
To allow for Winter sun and seasonal colour
 - 

Evergreen Tree
To allow for Summer shade and habitat
 - 

Reclaimed Bluestone
Site-won bluestone boulders to be used as steppers
 - 


Bench Seat
 - 

Bicycle Parking
 - 


Tree Protection Zone
Protection to root zone of existing trees
 - 

Drinking Fountain
Drinking fountain with dog bowl in retail seating area
 - 

Sewer Vent (VP)
Refer Civil documentation

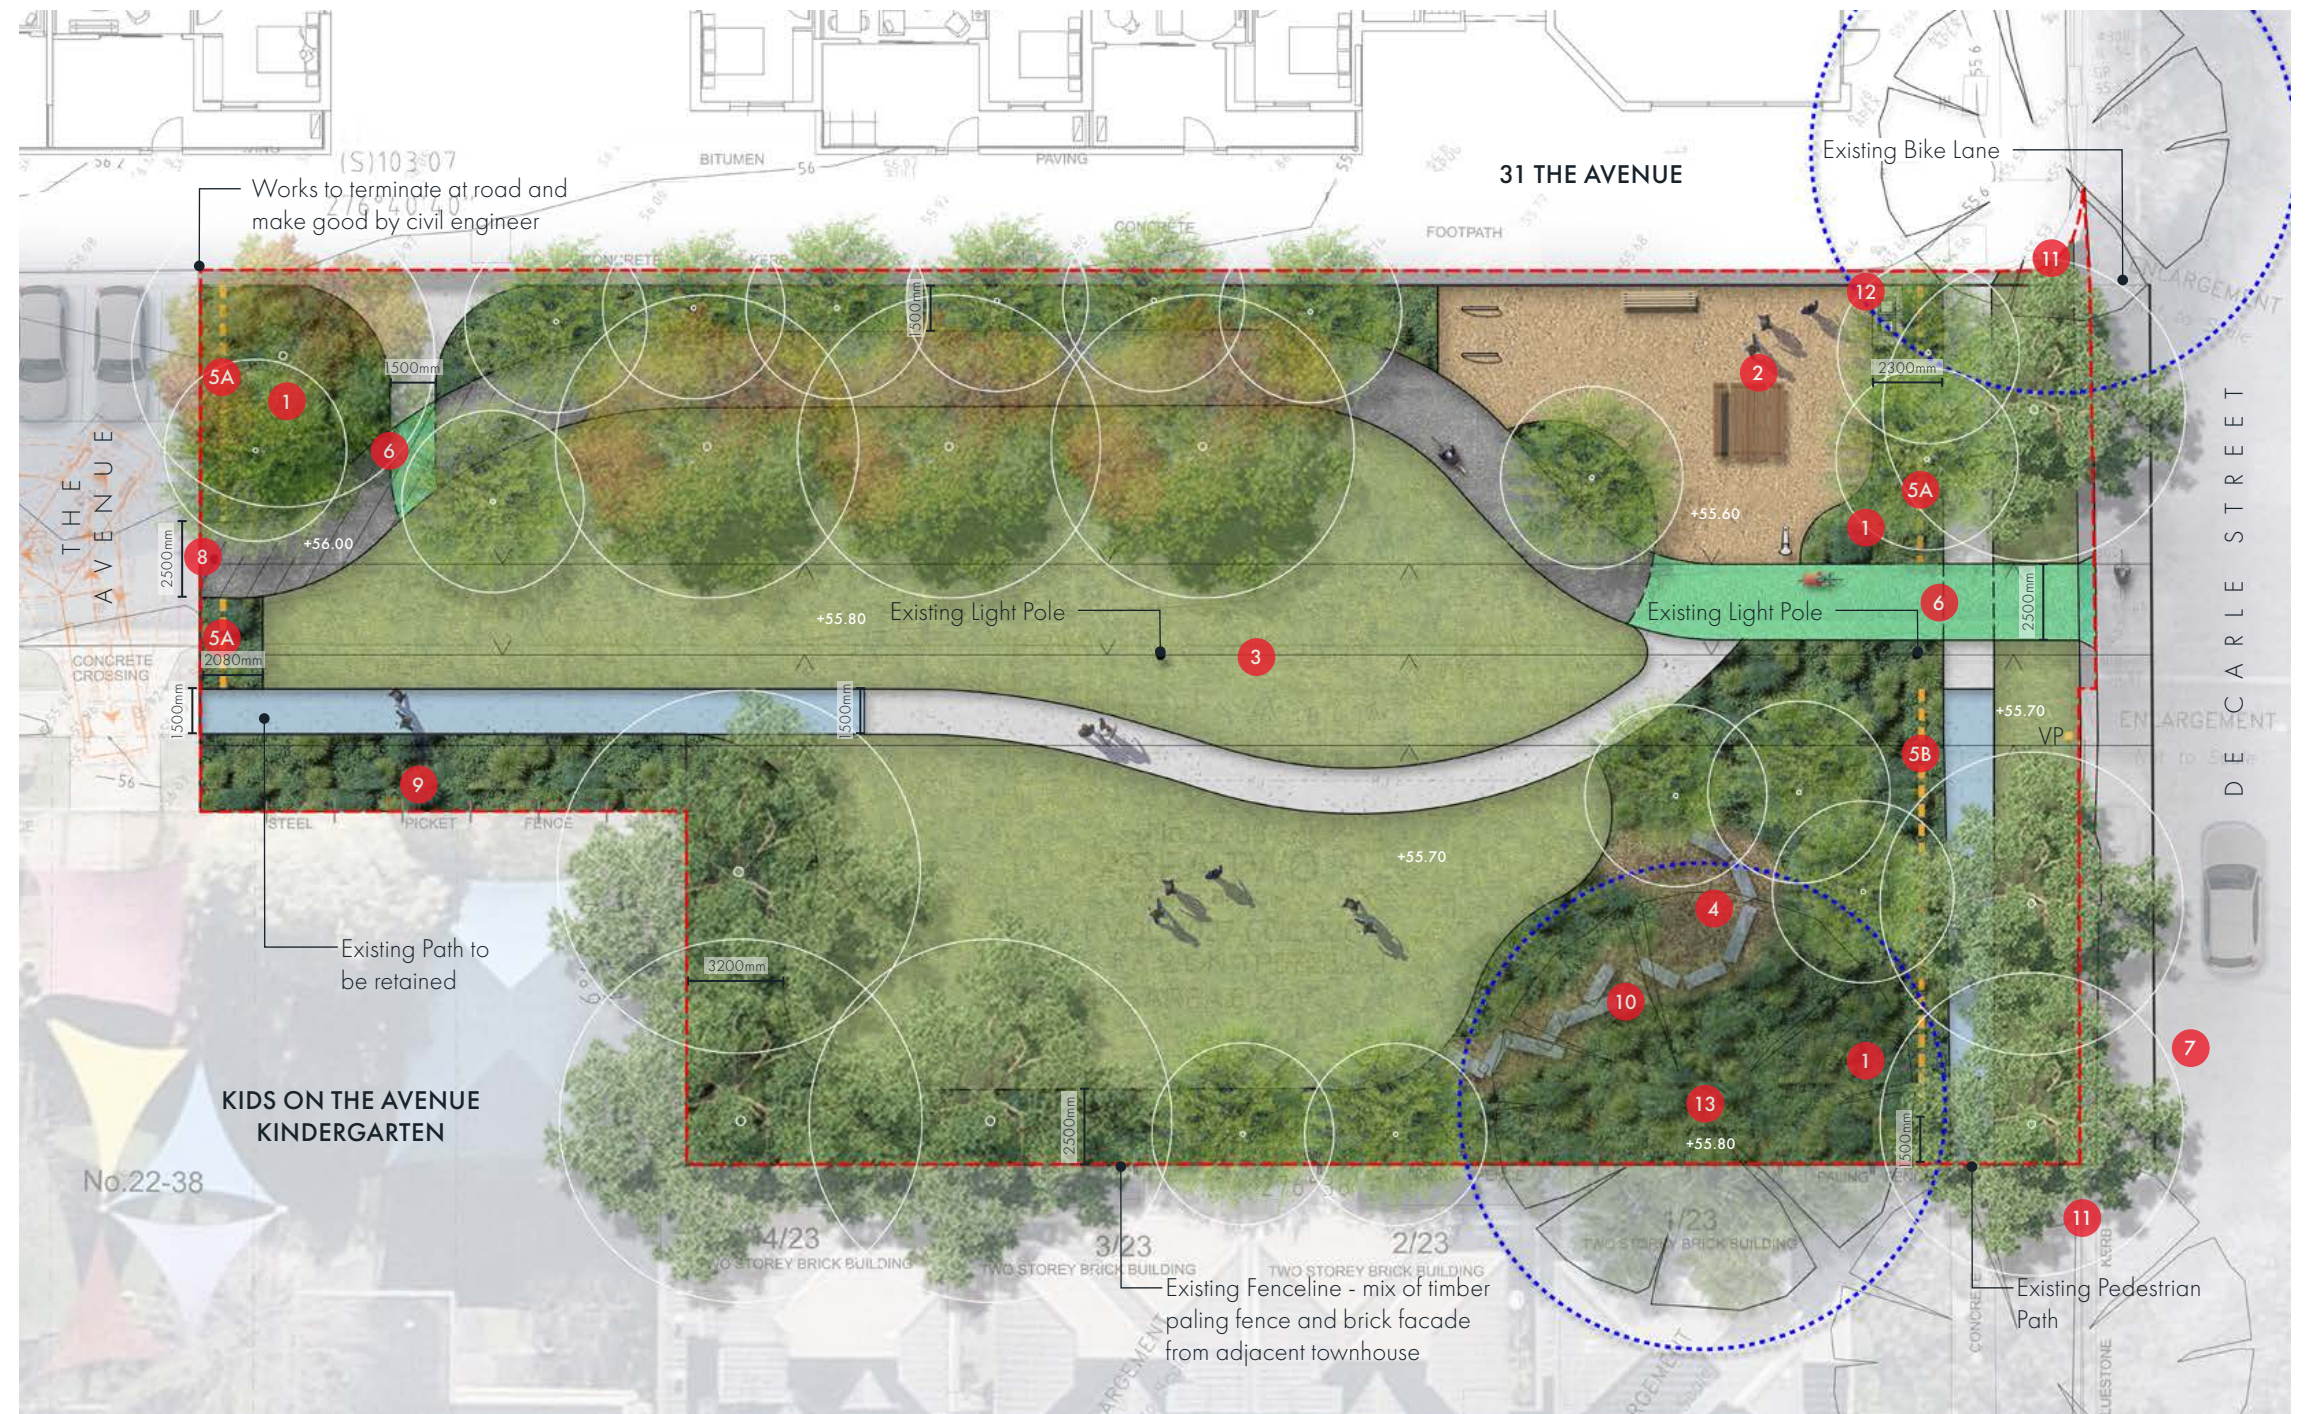

1:250 (A3)

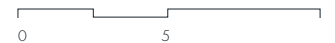

Design Notes

- | | | | | | | | |
|---|--|----|---|----|---|----|--|
| 1 | Buffer Planting
Safety barrier between park users and roadways | 5A | Merri-bek Park Bollard (B150.03)
Integrated into planting | 8 | Maintenance/Emergency Access
Refer Traffic Management Plan. Removable bollards to landscape | 12 | Rubbish Bins
Integrated into garden bed |
| 2 | Gathering Space
Seating and picnic table set | 5B | Merri-bek Park Fence (B150.04)
Integrated into planting | 9 | Extension of Garden Bed
Opportunity to extend planting into existing nature strip by Council | 13 | Existing Peppercorn Tree
To be retained and protected (in accordance with AS 4970) |
| 3 | Existing Overhead Powerline
Garden bed beneath existing overhead power | 6 | Intersection Go-Slow Treatment
Go-slow design elements integrated into bike path for safety | 10 | Reclaimed Bluestone Boulders
Site-won boulders used as interactive steppers and climbing elements | | |
| 4 | Informal play / seating area
Embedded in garden beneath existing Peppercorn tree | 7 | Maintenance Access Parking
Future maintenance access bay to be delivered by Council | 11 | Naturestrip Connection to Match into Existing
Naturestrip to tie into existing kerb & grassed naturestrip | | |

Plant Palette

Trees / Large Shrubs



Acacia implexa
Lightwood



Acacia pycnantha
Golden Wattle



Acacia verniciflua
Varnish Wattle



Allocasuarina verticillata
Drooping Sheoak



Brachychiton acerifolius
Illawarra Flame Tree



Corymbia eximia *nana*
Dwarf Yellow Bloodwood



Pyrus calleryana 'Capital'
Capital Ornamental Pear



Eucalyptus ovata
Swamp Gum



Eucalyptus pulverulenta 'Baby Blue'
Silver-leaved mountain gum



Gleditsia triacanthos 'Sunburst'
Sunburst Honey Locust

Vegetative Buffer



Acacia verticillata
Prickly Moses



Acaena novae - zelandiae
Bidgee Widgee



Correa reflexa
Common Correa



Bossiaea prostrata
Creeping Bossiaea



Pimelea humilis
Common Rice-flower

Open Space - Shade/Part-Shade



Indigofera australis
Austral Indigo



Stylidium graminifolium
Trigger Plant



Lomandra filiformis
Wattle Mat-rush



Pelargonium australe
Austral Stork's Bill




Pultenaea daphnoides
Large-leaf Bitter Pea



Themeda triandra
Kangaroo Grass



Chrysocephalum apiculatum
Common Everlasting

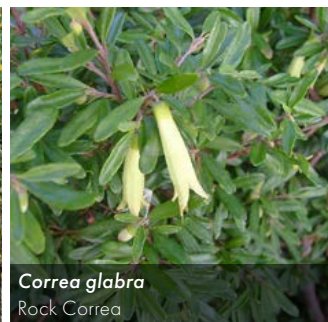

Correa glabra
Rock Correa



Poa labillardieri
Common Tussock Grass



Dichondra repens
Kidney Weed

Open Space - Sun/Part-Shade



Acacia cognata 'Limelight'
Limelight Wattle



Correa alba
White Correa



Xerochrysum viscosum
Sticky Everlasting



Lomandra 'Tanika'
Fine-Leaf Lomandra




Myoporum parvifolium
Creeping Boobialla



Pycnosorus chrysanthus
Billy Buttons



Poa morrisii
Velvet Tussock Grass

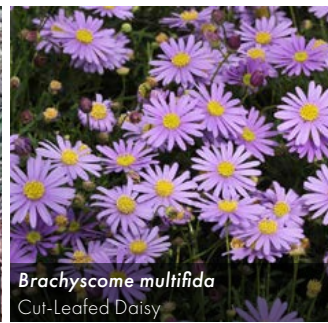

Brachyscome multifida
Cut-Leafed Daisy



Austrostipa mollis
Soft Spear-grass



Correa glabra
Rock Correa