


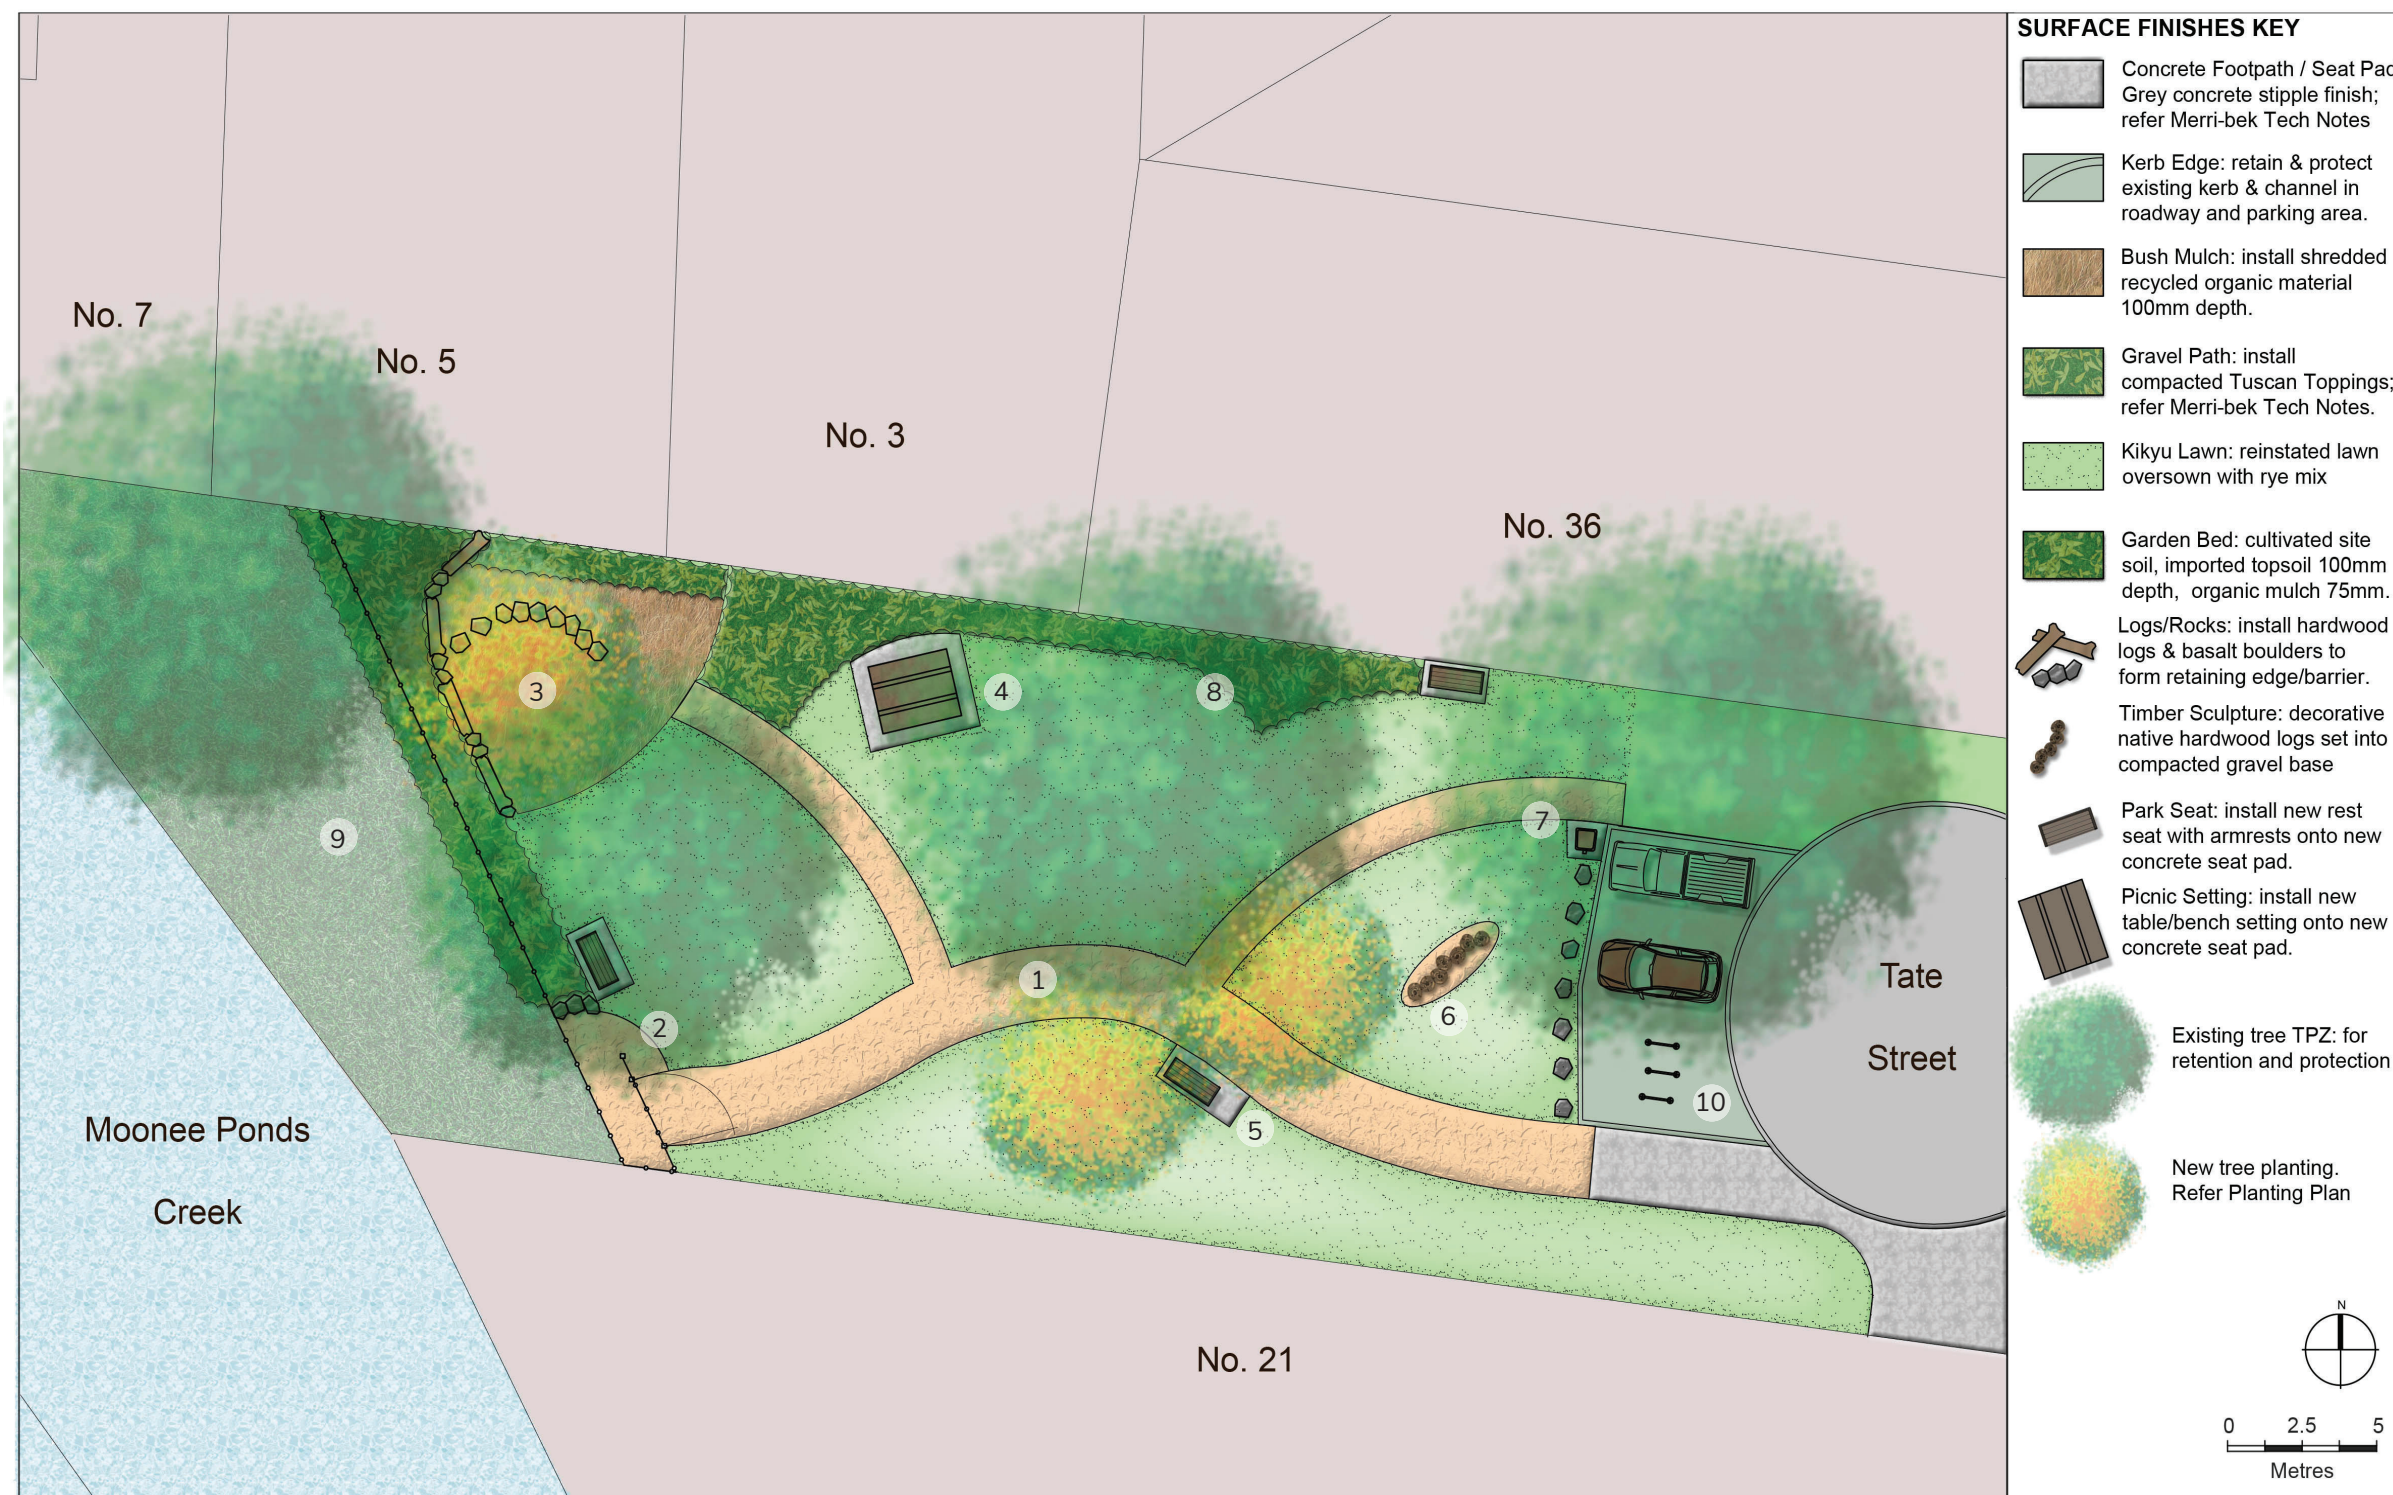

The draft concept plan for upgrading Tate Street Reserve celebrates this secluded patch of open space beside Moonee Ponds Creek. It proposes a new park setting with improved access and opportunities for active and restful enjoyment.

With the play equipment being removed, there is more green open space with native garden beds and additional tree planting for summer shade. Access to the Moonee Ponds Creek trail is improved for pedestrians and cyclists with a new path network. There is space for a picnic and grassed areas to run and play. A bush garden edged with rocks and logs includes a ring of boulder "seats" to enjoy the bush setting. There are more places to sit comfortably under native trees and enjoy the surrounds.

New furniture to be installed includes a picnic setting and park seats with back and arm rests, as well as bike racks.