

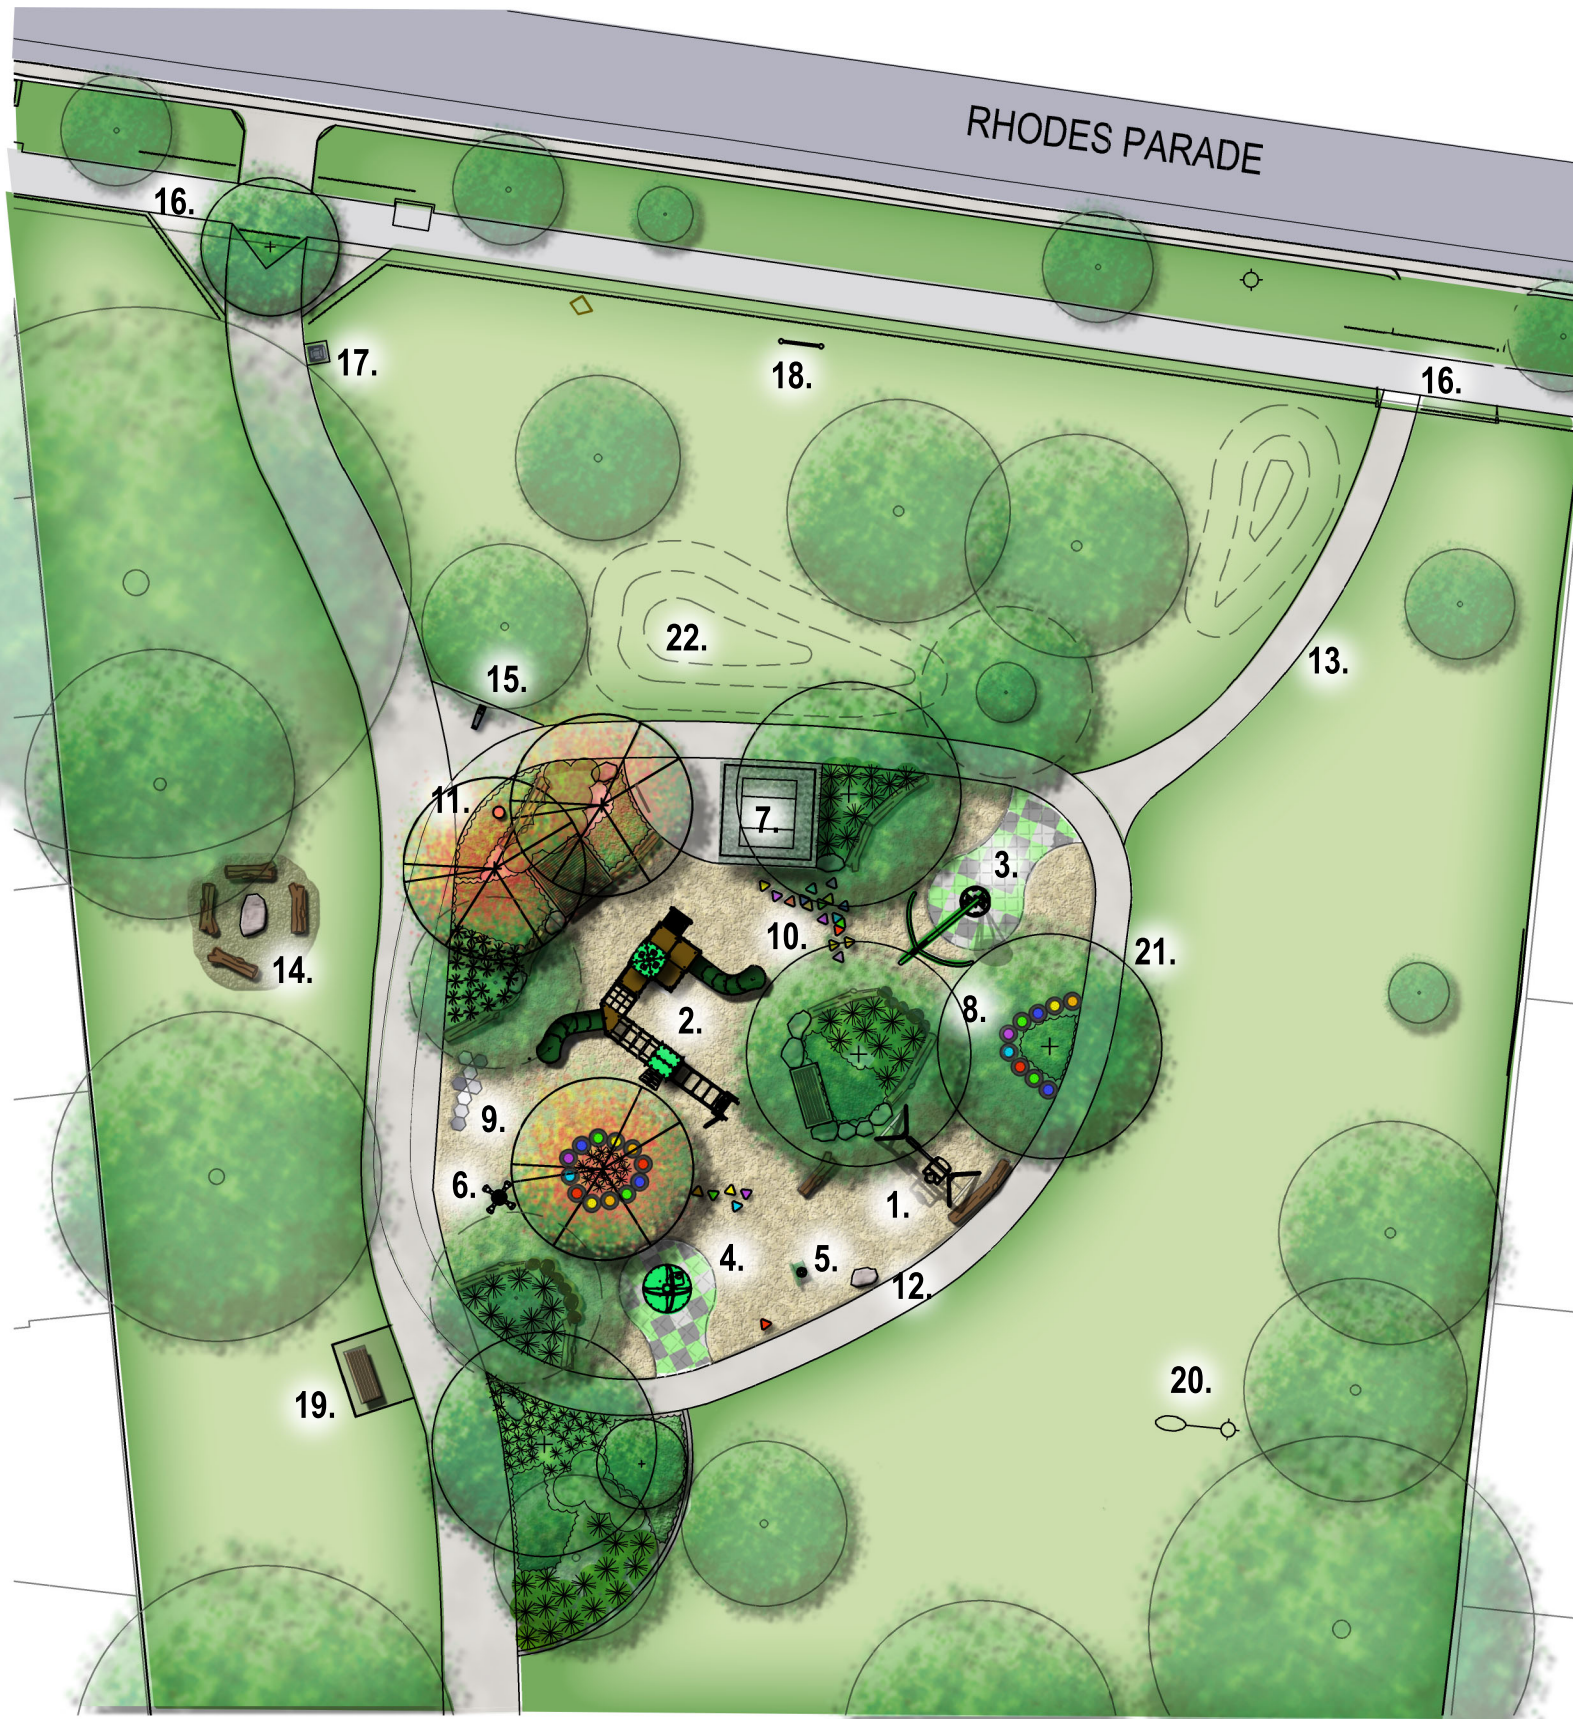


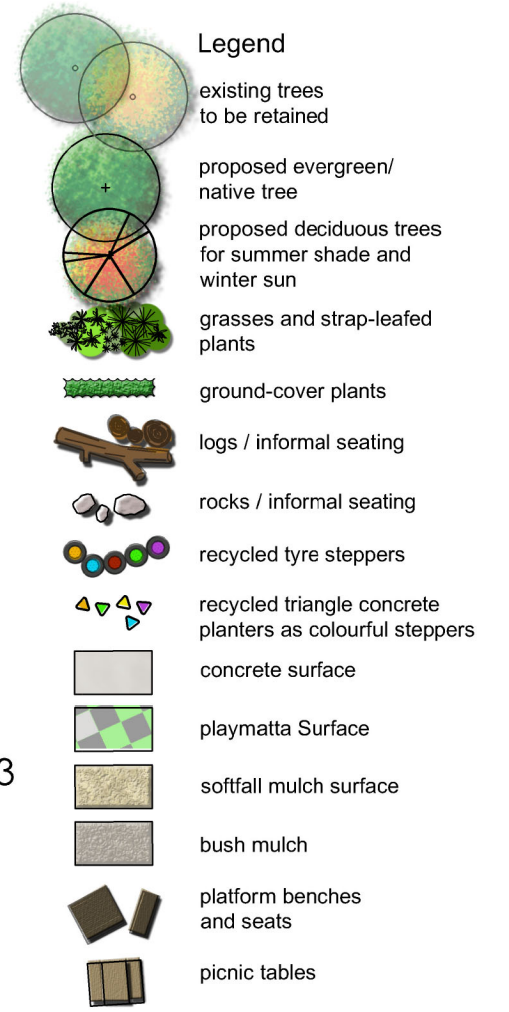


Proposed Park Upgrades Include:

1. New double swing set with Parent/toddler swing
2. New multi-play, platform structure with in-built roofs for shade, slides, activity panels, monkey bars and rope climbing.
3. 360 degree, accessible, pendulum, basket swing.
4. Carousel spinner
5. Spring rocker
6. 4 person rocker
7. New 3 x 3 Shelter for permanent shade and shelter with picnic table beneath.
8. Nature play: rock, log and recycled tyre steppers and pavers.
9. Hopscotch pavers
10. Multi-level, low triangular, concrete steppers (Recycled concrete planters)
11. Painted 450mm concrete sphere (sculptural)
12. Playground circuit path for small bikes and trikes.
13. New path from NE corner of park into the playground.
14. Small rock and log informal 'table and seats' next to trees
15. New drink fountain.
16. New park fencing with offset fence entries for safety and accessibility
17. Rubbish bin
18. New park signage
19. New Park furniture
20. Removal of redundant park light.
21. New tree planting within the playground for shade and amenity.
22. Low grass mounding

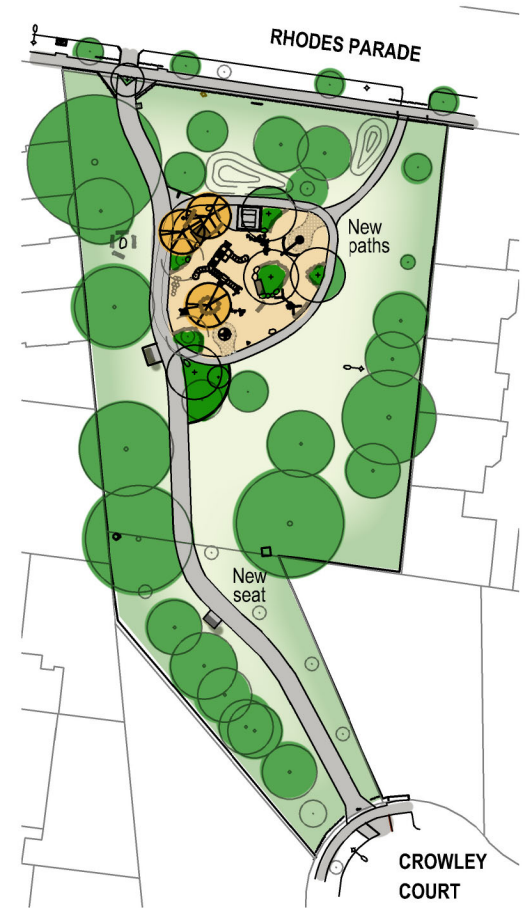

Scan here for
more information

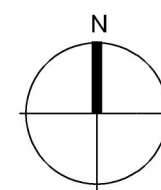

Scale 1:250 @ A3



For more information please visit our website: conversations.merri-bek.vic.gov.au/h-m-dowd-reserve-pascoe-vale

HM Dowd Reserve Upgrade
Draft Landscape Concept Plan
Consultation 4 July - 22 July 2025

OPEN SPACE DESIGN &
DEVELOPMENT
www.merri-bek.vic.gov.au
5 Walter Street, Glenroy VIC 3046
(03) 8311 4392

