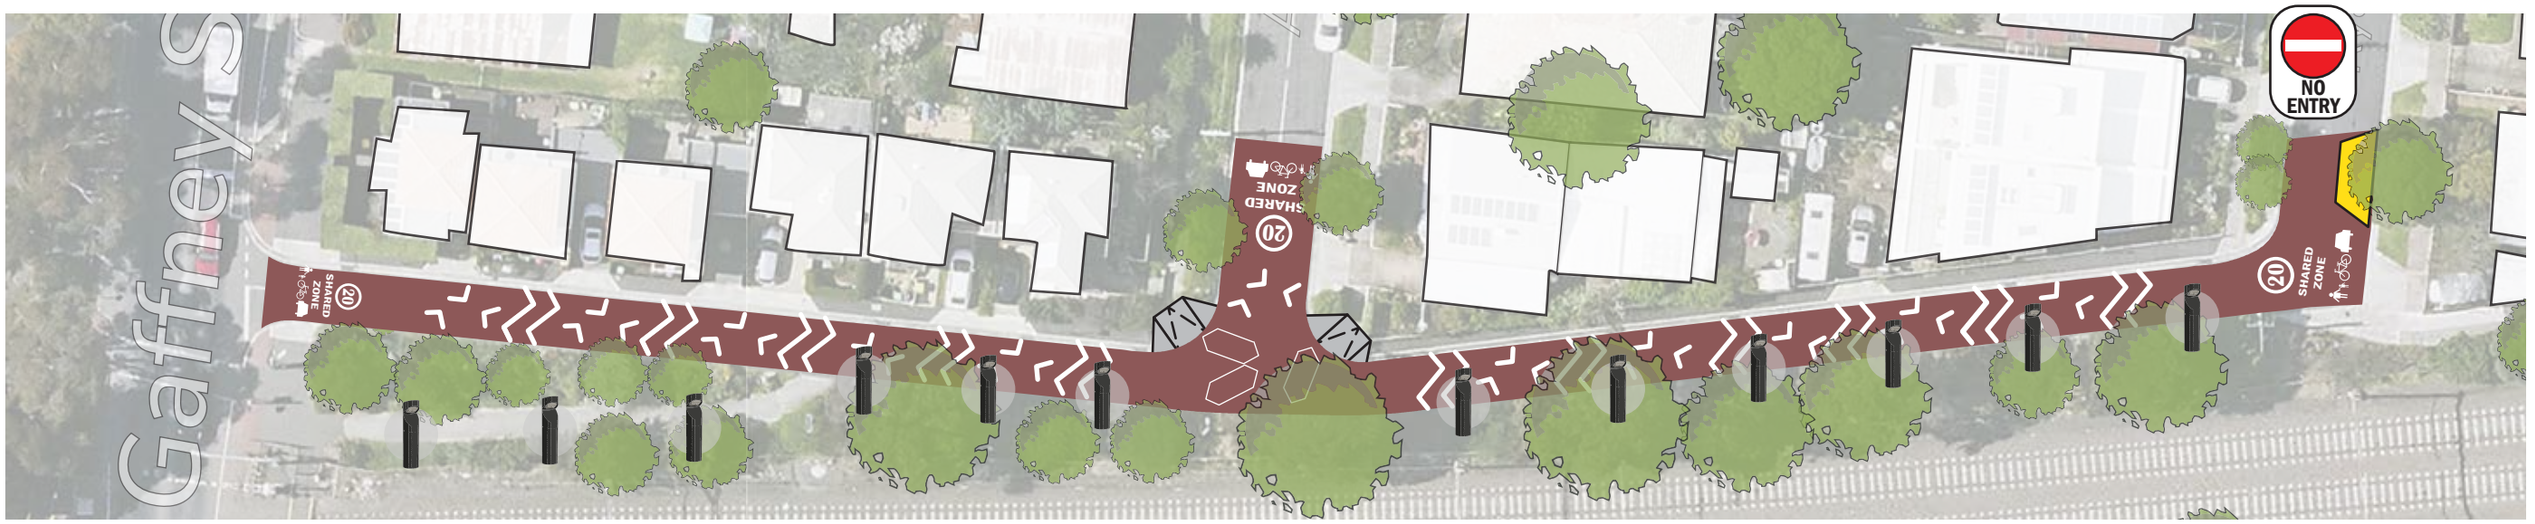


Batman Avenue Shared Zone*

Legend

Existing Buildings

Existing Trees

New Red Asphalt

New Linemarking

New Pram Ramps

New Lighting Bollards

Buildout to Narrow Road

Proposed Improvements

•Prioritising people walking and riding by creating a shared zone along the extent of Batman Avenue
•In a shared zone pedestrians have right of way and can walk on the road

•Reducing the speed to 20kph to make it safer for all road users

•Prevent vehicles from accessing Batman Avenue from Ryan Street to reduce rat running
•Improving safety for vehicles by adding new linemarking at the Gaffney Street and Ross Street intersection

•Changing the asphalt colour to red to match shared zones accross Merri-bek and indicateto drivers the changed conditions
•New line marking in long life paint to improve the look and feel of the street

•Installing new solar powerd bollard lights which match the rest of the Upfield Trail to improve safety at night

*Artist Impression only. Items not to scale