

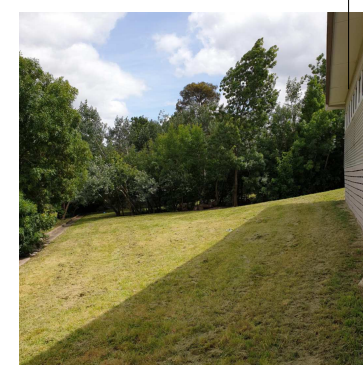
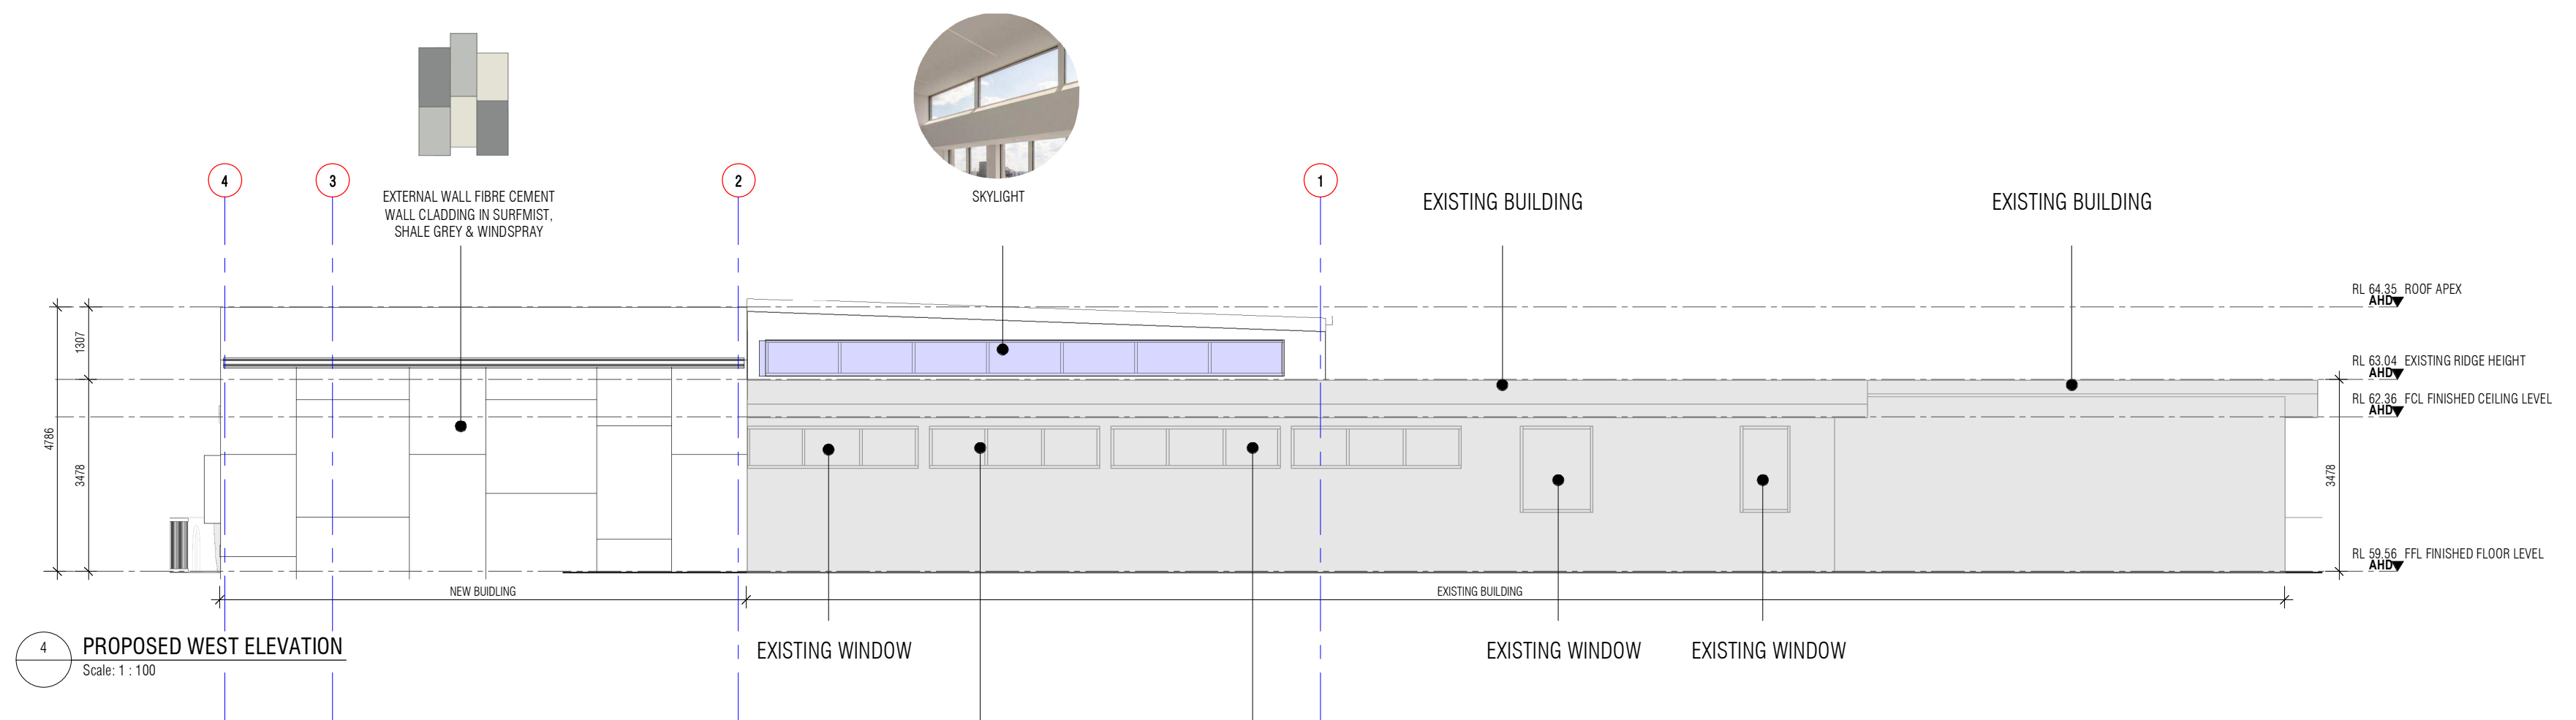
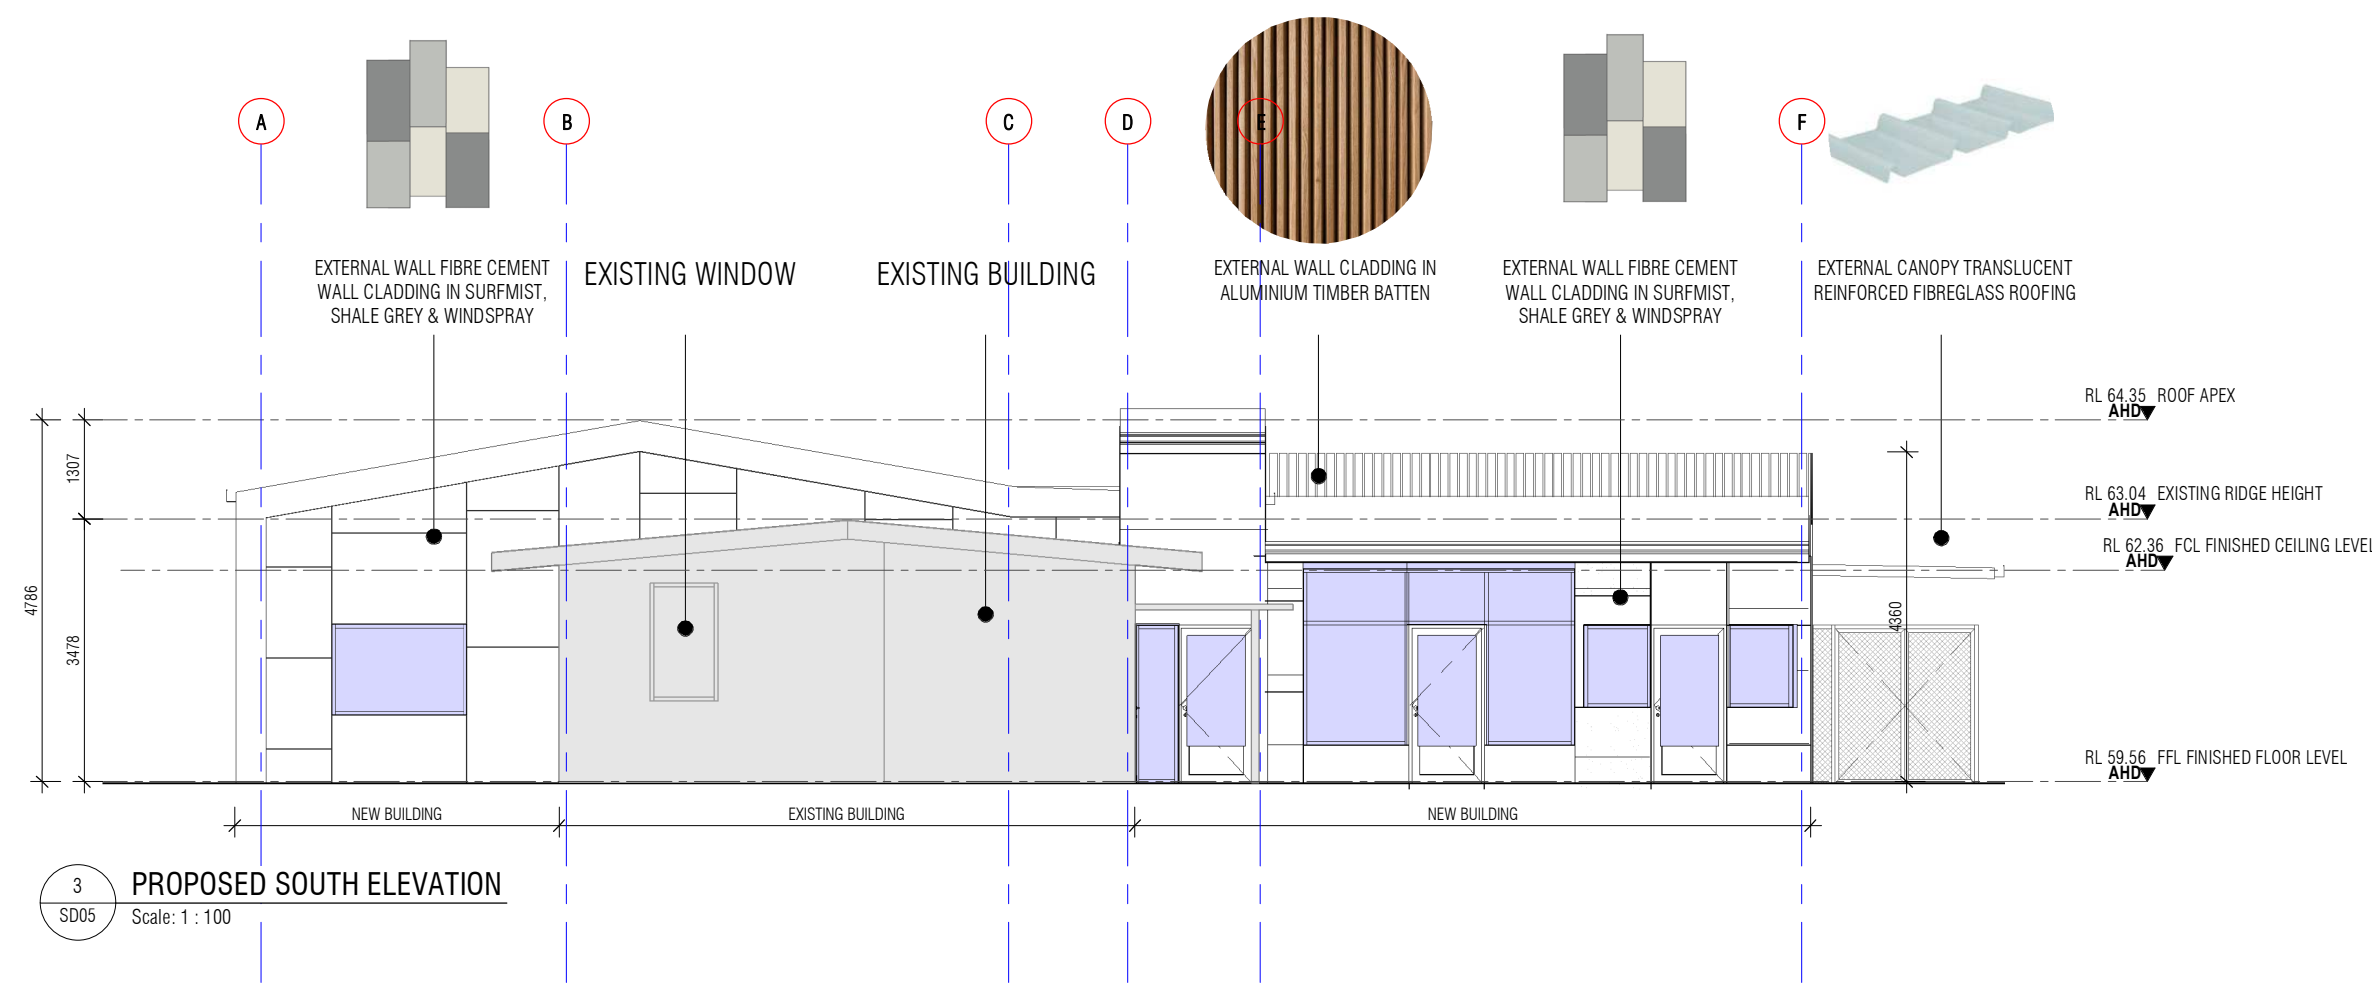


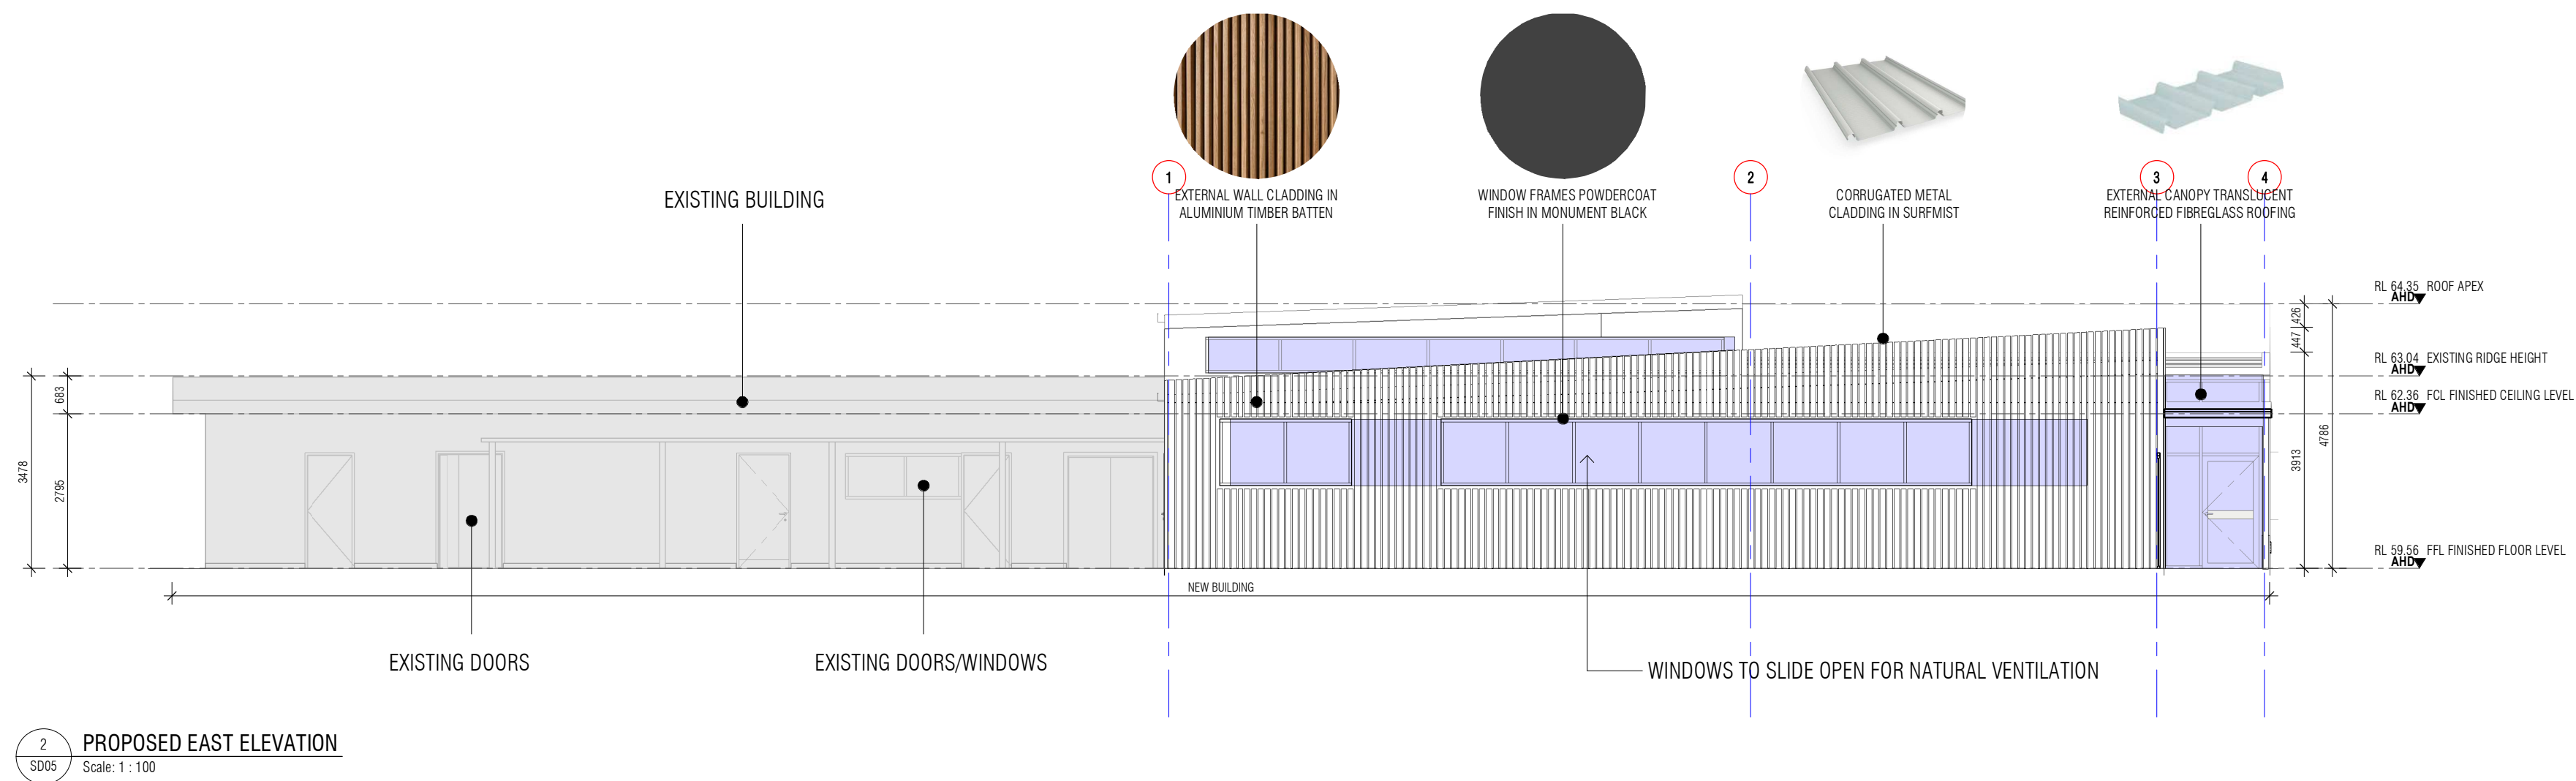

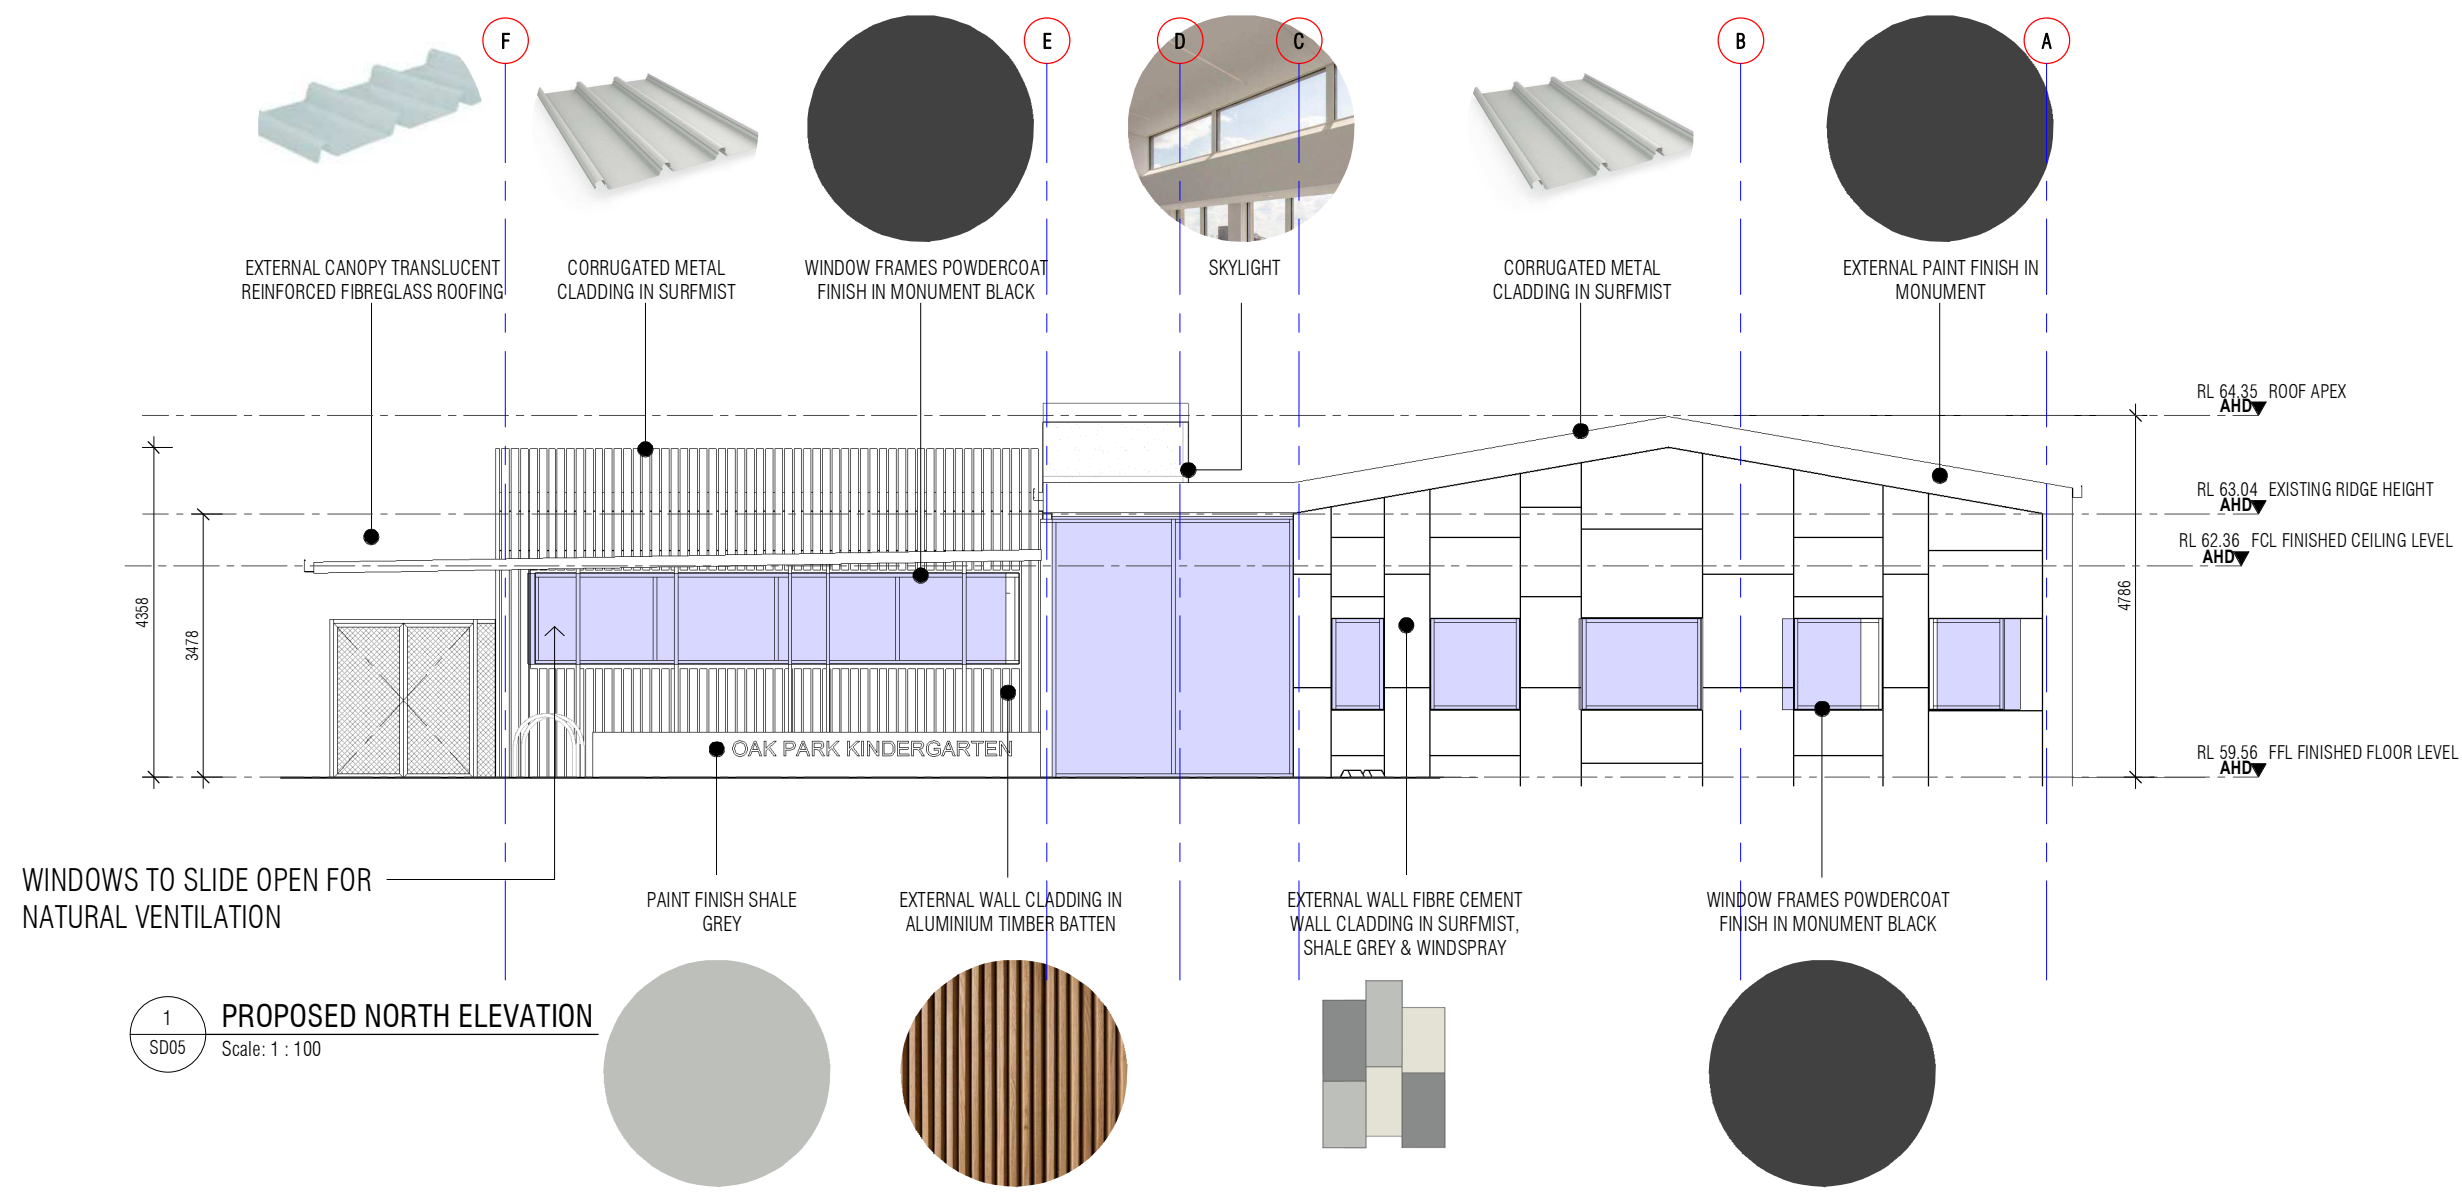

EXISTING WEST ELEVATION WINDOWS

PD4	16.02.2023	ISSUE TO CLIENT	JAN/MY
P03	07.02.2023	ISSUE TO CLIENT FOR INFORMATION	MC/MY
P02	31.01.2023	ISSUE TO CONSULTANT	MC/MY
P01	30.01.2023	ISSUE TO CONSULTANT	MC
P00	24.01.2023	ISSUE TO CONSULTANT	MC
REV	DATE	DESCRIPTION	AUTHOR