



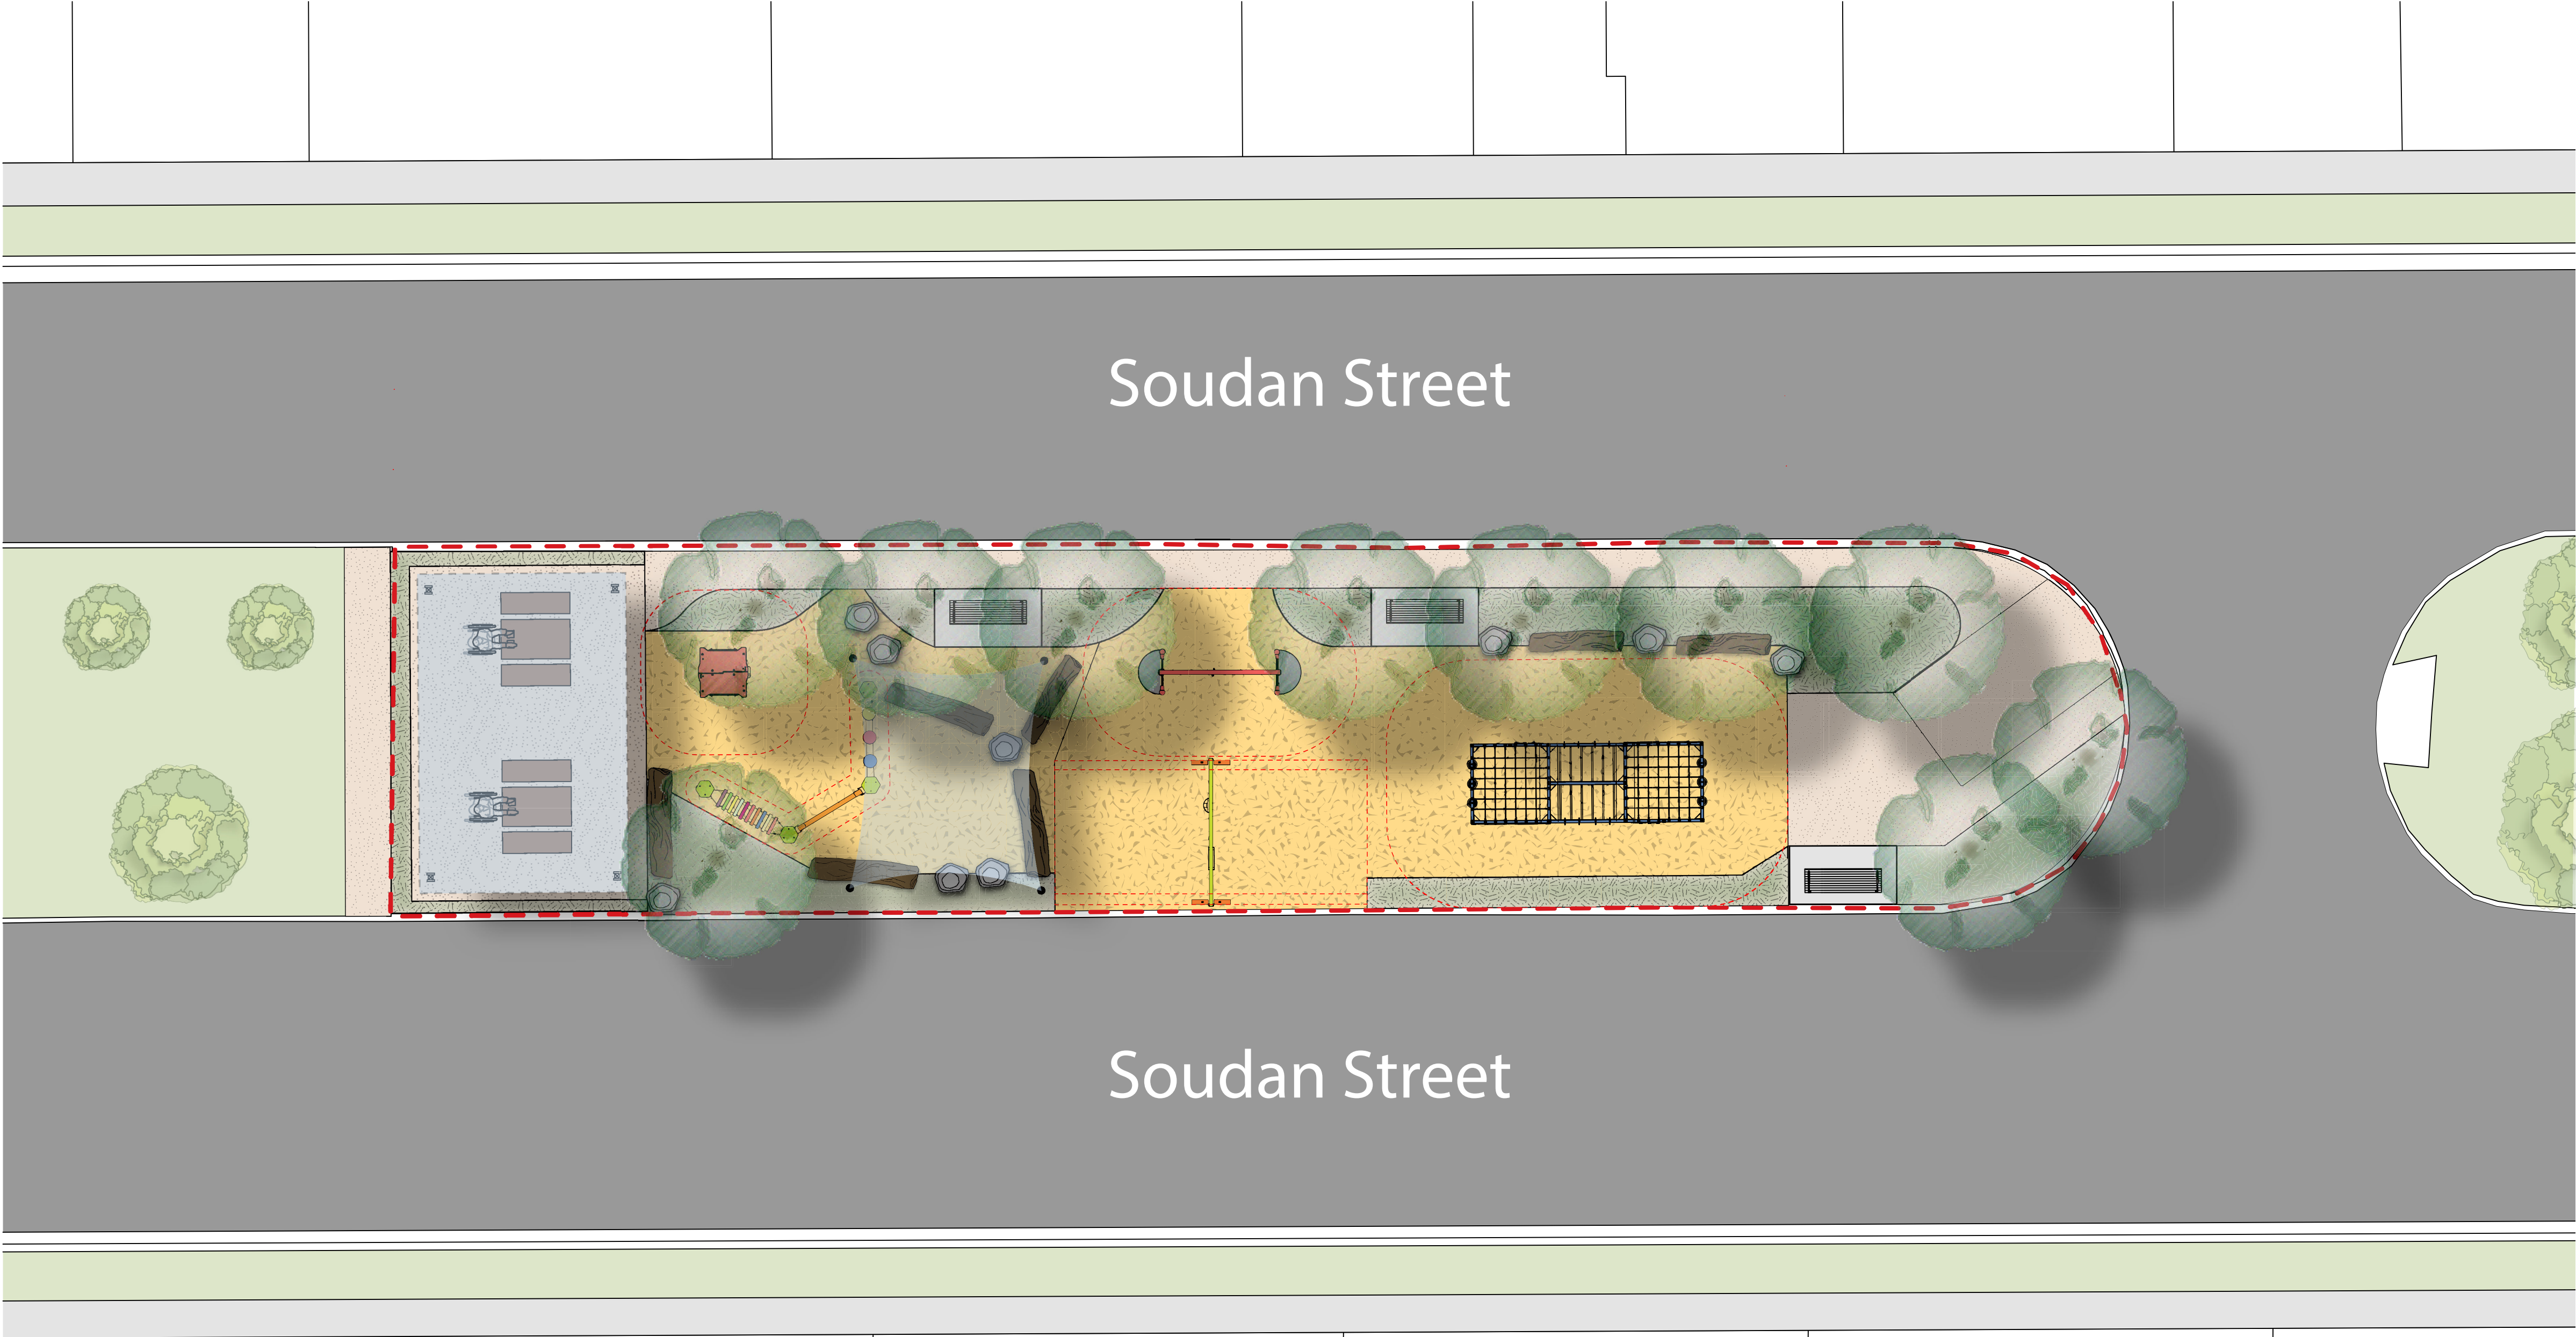

- Legend
- Proposed trees
 - Existing trees
 - Existing grass
 - Proposed garden bed
 - Proposed exposed aggregate concrete slab
 - Proposed softfall mulch
 - Proposed gravel surface
 - Proposed picnic shelter
 - Proposed shade sail
 - Proposed picnic table
 - Proposed park seat on concrete pad
 - Proposed rod top fence
 - Proposed garden edge/balance log
 - Proposed garden edge/stepping rock

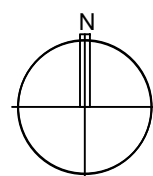

Scale: 1:100 @ A1 / 1:200 @ A3

Site Address:
**Soudan Street Reserve,
42 Soudan St. Coburg**

Drawing # L01
Sheet # 1 of 1
Project # 0424

Project Title:
**Soudan St. Reserve -
Play Upgrades 2024-25**

Plan Type:
Landscape Plan

PRELIMINARY

Drawn by: PS
Checked by: --
Trim ref: C21/xxxx

Revision: **A**

Created: Sept 2024
Updated: 30/10/24

Rev:	Description:	Date:
A	Preliminary	30/10/24

WARNING:
BEWARE OF UNDERGROUND SERVICES. THEIR LOCATION ARE INDICATIVE ONLY AND EXACT POSITION SHOULD BE PROVEN ON SITE.
CONTRACTOR IS TO VERIFY ALL DIMENSIONS ON SITE BEFORE COMMENCING WORK. THEY SHALL REPORT ALL DISCREPANCIES TO THE PROJECT MANAGER PRIOR TO CONSTRUCTION.
FIGURED DIMENSIONS ARE TO BE TAKEN IN PREFERENCE TO SCALED DRAWINGS. ALL DRAWINGS MAY NOT BE REPRODUCED OR DISTRIBUTED WITHOUT PRIOR PERMISSION FROM THE LANDSCAPE ARCHITECT.



**OPEN SPACE DESIGN
& DEVELOPMENT**

www.merri-bek.vic.gov.au
5 Walter Street, Glenroy VIC 3046
(03) 8311 4373