

LEGEND:


SYNTHETIC TURF PLAYING SURFACE	5,747m ² (APPROX)
CONCRETE PAVEMENT	2,010m ² (APPROX)
NATURAL TURF REINSTATEMENT	1,149m ² (APPROX)
GRANITIC SAND PATH PAVEMENT	254m ² (APPROX)
1.2m WIDE SINGLE GATE	
4.0m WIDE DOUBLE GATE	
TURN STYLE ACCESS GATE (D&C)	
DRINKING FOUNTAIN	
SPORTS LIGHT TOWER (REFER TO IINGEN)	
SCOREBOARD (D&C)	
1.05m HIGH CHAIN MESH FENCE	F1
1.05m HIGH CHAIN MESH FENCE WITH 2m HIGH NETTING AND STORAGE BOXES (D&C)	F2
3.0m HIGH CHAIN MESH FENCE	F3
6.0m HIGH CAIN MESH FENCE	F4
GRATED TRENCH DRAIN	GT
PLAYERS SHELTER / OFFICIALS AREA	
SPECTATOR SHELTER (D&C)	

NOTES:

- 1.2m FENCE POSTS TO BE EXTENDED EVERY 9.6m OR AS PER MANUFACTURER REQUIREMENTS TO SUPPORT RETRACTABLE NETTING. CONTRACTOR TO ENSURE STORAGE BOXES ARE INSTALLED AT EITHER END OF NETTING OR AT INTERVALS AS PER MANUFACTURER REQUIREMENTS TO SAFELY STORE NETTING (APPROX. 70m LINEAL METERS OF NETTING) AND ENSURE NOT TO IMPEDE SIGHT LINES FROM THE SPECTATOR SHELTERS.

EQUIPMENT:

- 4 x FIH APPROVED MOBILE FIELD HOCKEY GOALS
- 2 x TEAM BENCHES AND SHELTERS. (12 NO. OF SEATS)
- 1 x OFFICIALS BOOTH.
- 1 x SCOREBOARD (D&C).
- 3 x DRINKING FOUNTAIN.

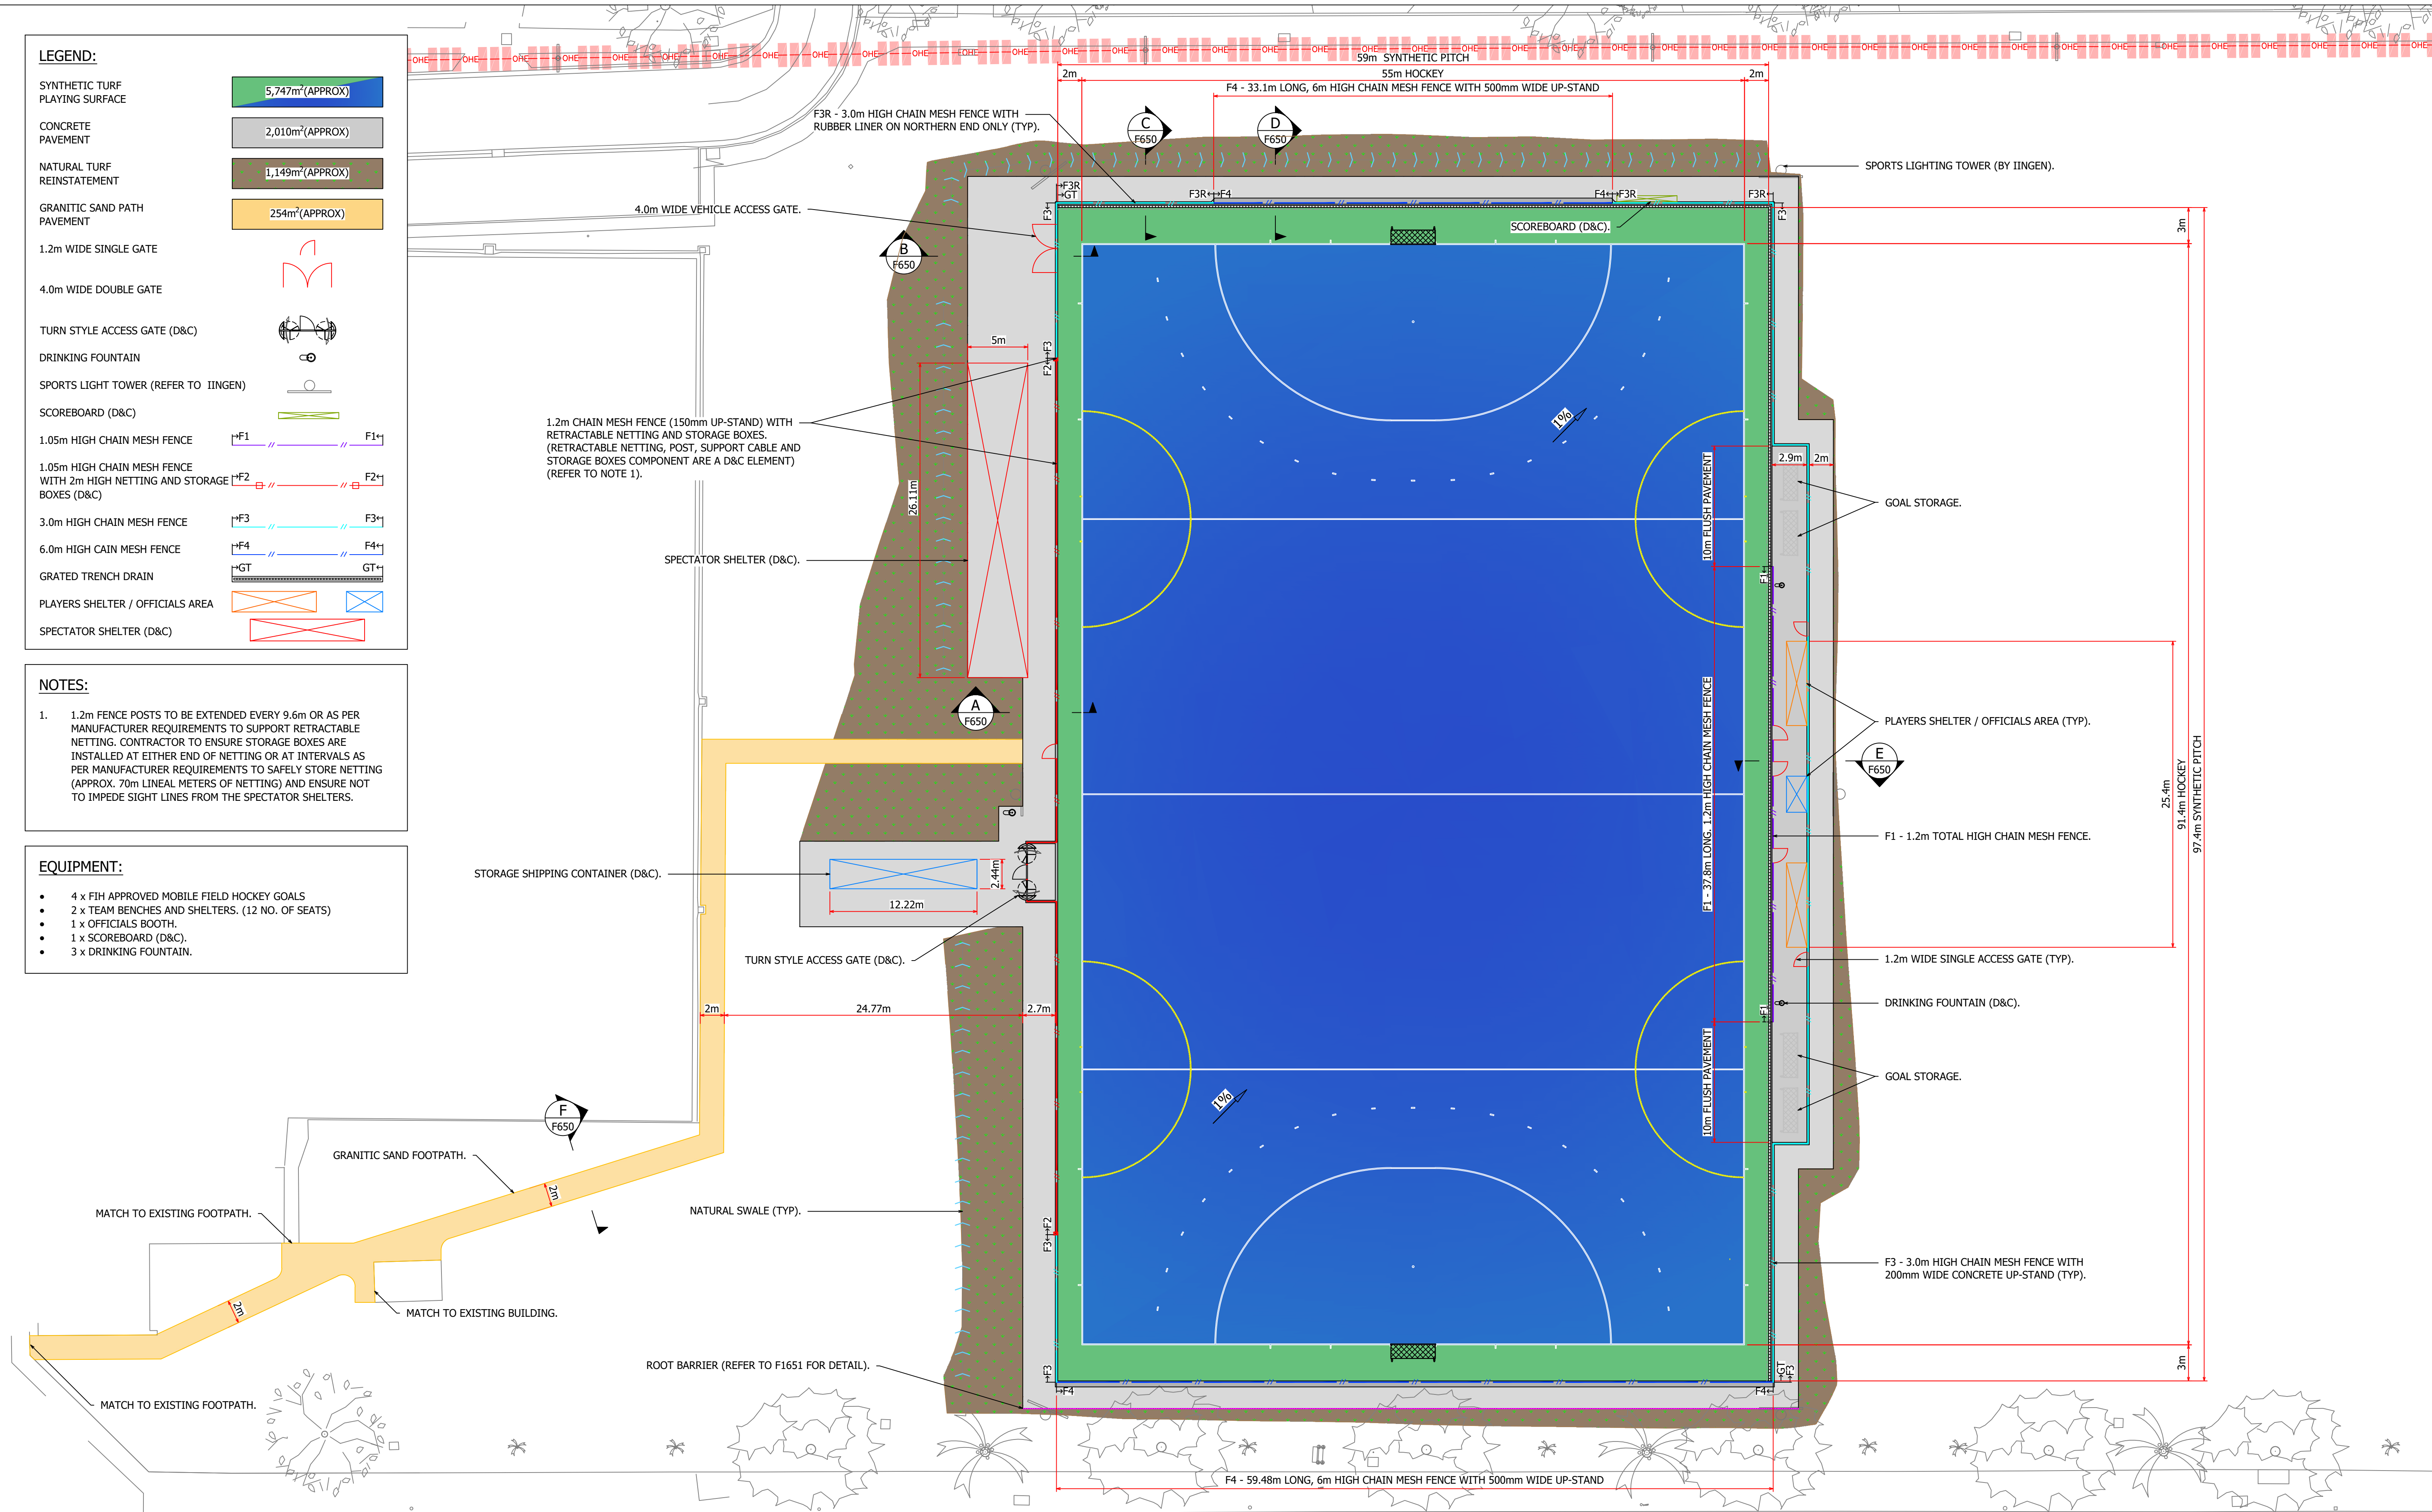

WARNING

BEWARE OF UNDERGROUND SERVICES

THE LOCATION OF UNDERGROUND SERVICES ARE APPROXIMATE ONLY. IT IS THE RESPONSIBILITY OF THE CONTRACTOR TO PROVE THEIR EXACT POSITION ON SITE. NO GUARANTEE IS GIVEN THAT ALL EXISTING SERVICES ARE SHOWN.

NOT FOR CONSTRUCTION



Merri-bek
City Council

SPORTENG™

T1	30/03/26	FWS	FWS	CDN	TENDER ISSUE
Issue	Date	By	Chkd	Appd	Description

Job Title
MCDONALD RESERVE
HOCKEY PITCH - STAGE 1

Drawing Title
GENERAL ARRANGEMENT
LAYOUT PLAN

01m	5m	10m	15m	20m
SCALE 1:250 @ A1				
Discipline				
FIELD OF PLAY				
Drawing Status				
TENDER				
Drawing Number				Issue
SE_12475_F1200				T1